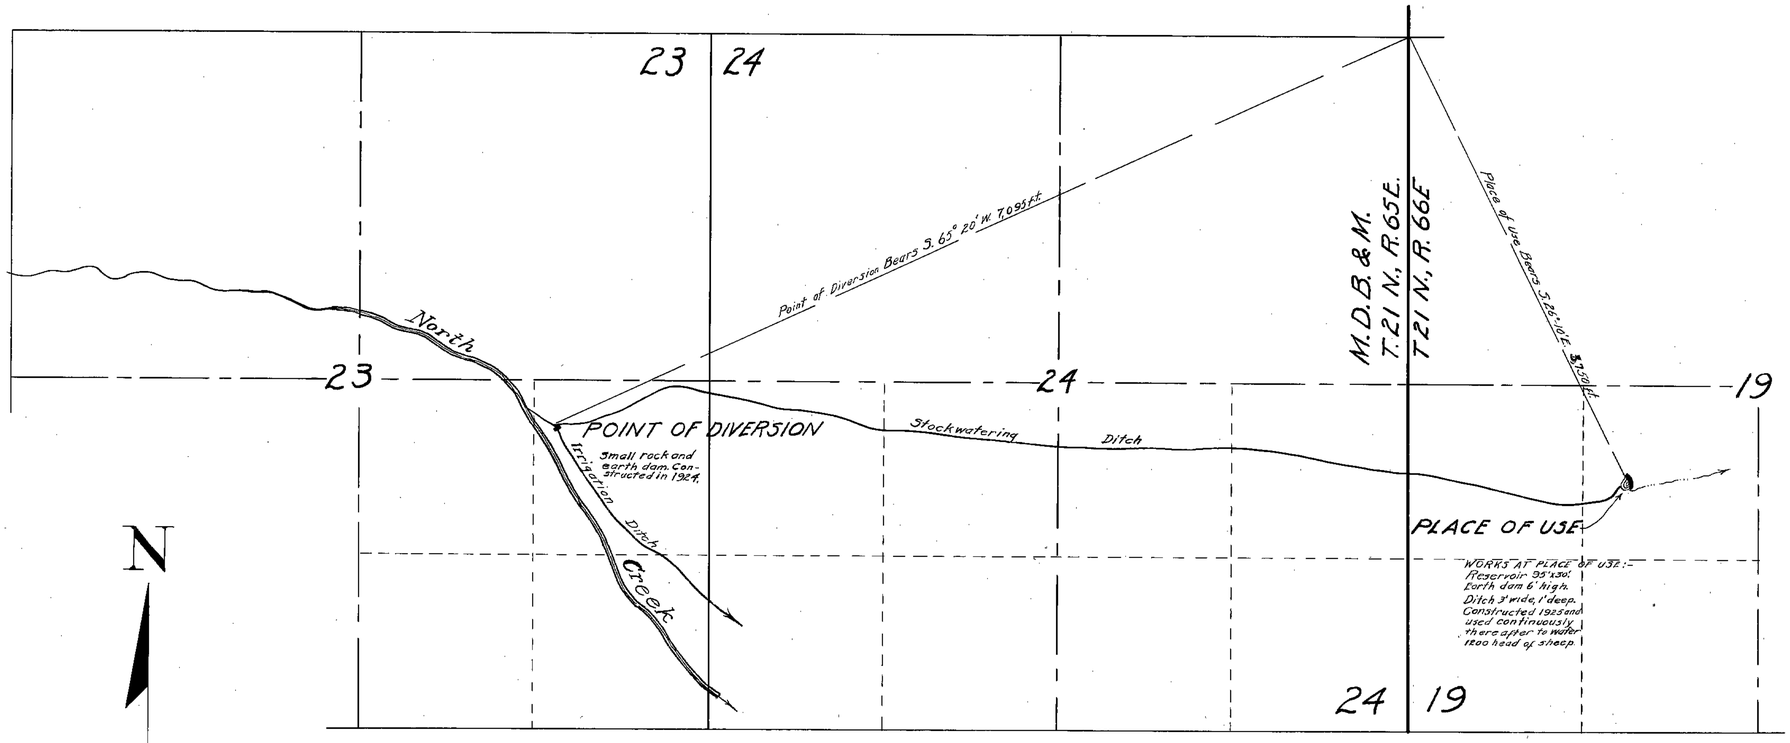

N

STATE OF NEVADA
COUNTY OF WHITE PINE..... } S.S.

I, C. R. Townsend, being first duly sworn, depose and say that this map, consisting of one sheet, has been correctly drawn to the designated scale from field notes of a survey made by me between the 10th and 15th days of October 1927; that it truly and correctly represents the location and extent of the works used to divert water from North Creek, in White Pine County, by Harry Bews for stockwatering purposes, that the point of diversion, the location and size of the diverting conduit, the place and manner of use, the location and names of all other works or streams which are crossed by or connected with the said works, are fully and correctly designated thereon.

C. R. Townsend
STATE WATER RIGHT SURVEYOR

Subscribed and sworn to before me this 20th day of October, 1927
Jay E. Brinkerhoff
NOTARY PUBLIC IN AND FOR WHITE PINE COUNTY, NEVADA.

SCALE: 1 IN. = 600 FT

0 200 400 600 800 1000 2000 3000 FEET

Certificate No. 1314 Feb. 1, 1928

FILED
Oct. 23, 1927
STATE ENGINEER'S OFFICE

STATE ENGINEER'S OFFICE
OCT 23 '27
ENGINEER

MAP TO ACCOMPANY
PROOF OF ~~APPROPRIATION~~ Beneficial Use
FOR
STOCKWATERING
BY
HARRY BEWS
FROM
NORTH CREEK

7097