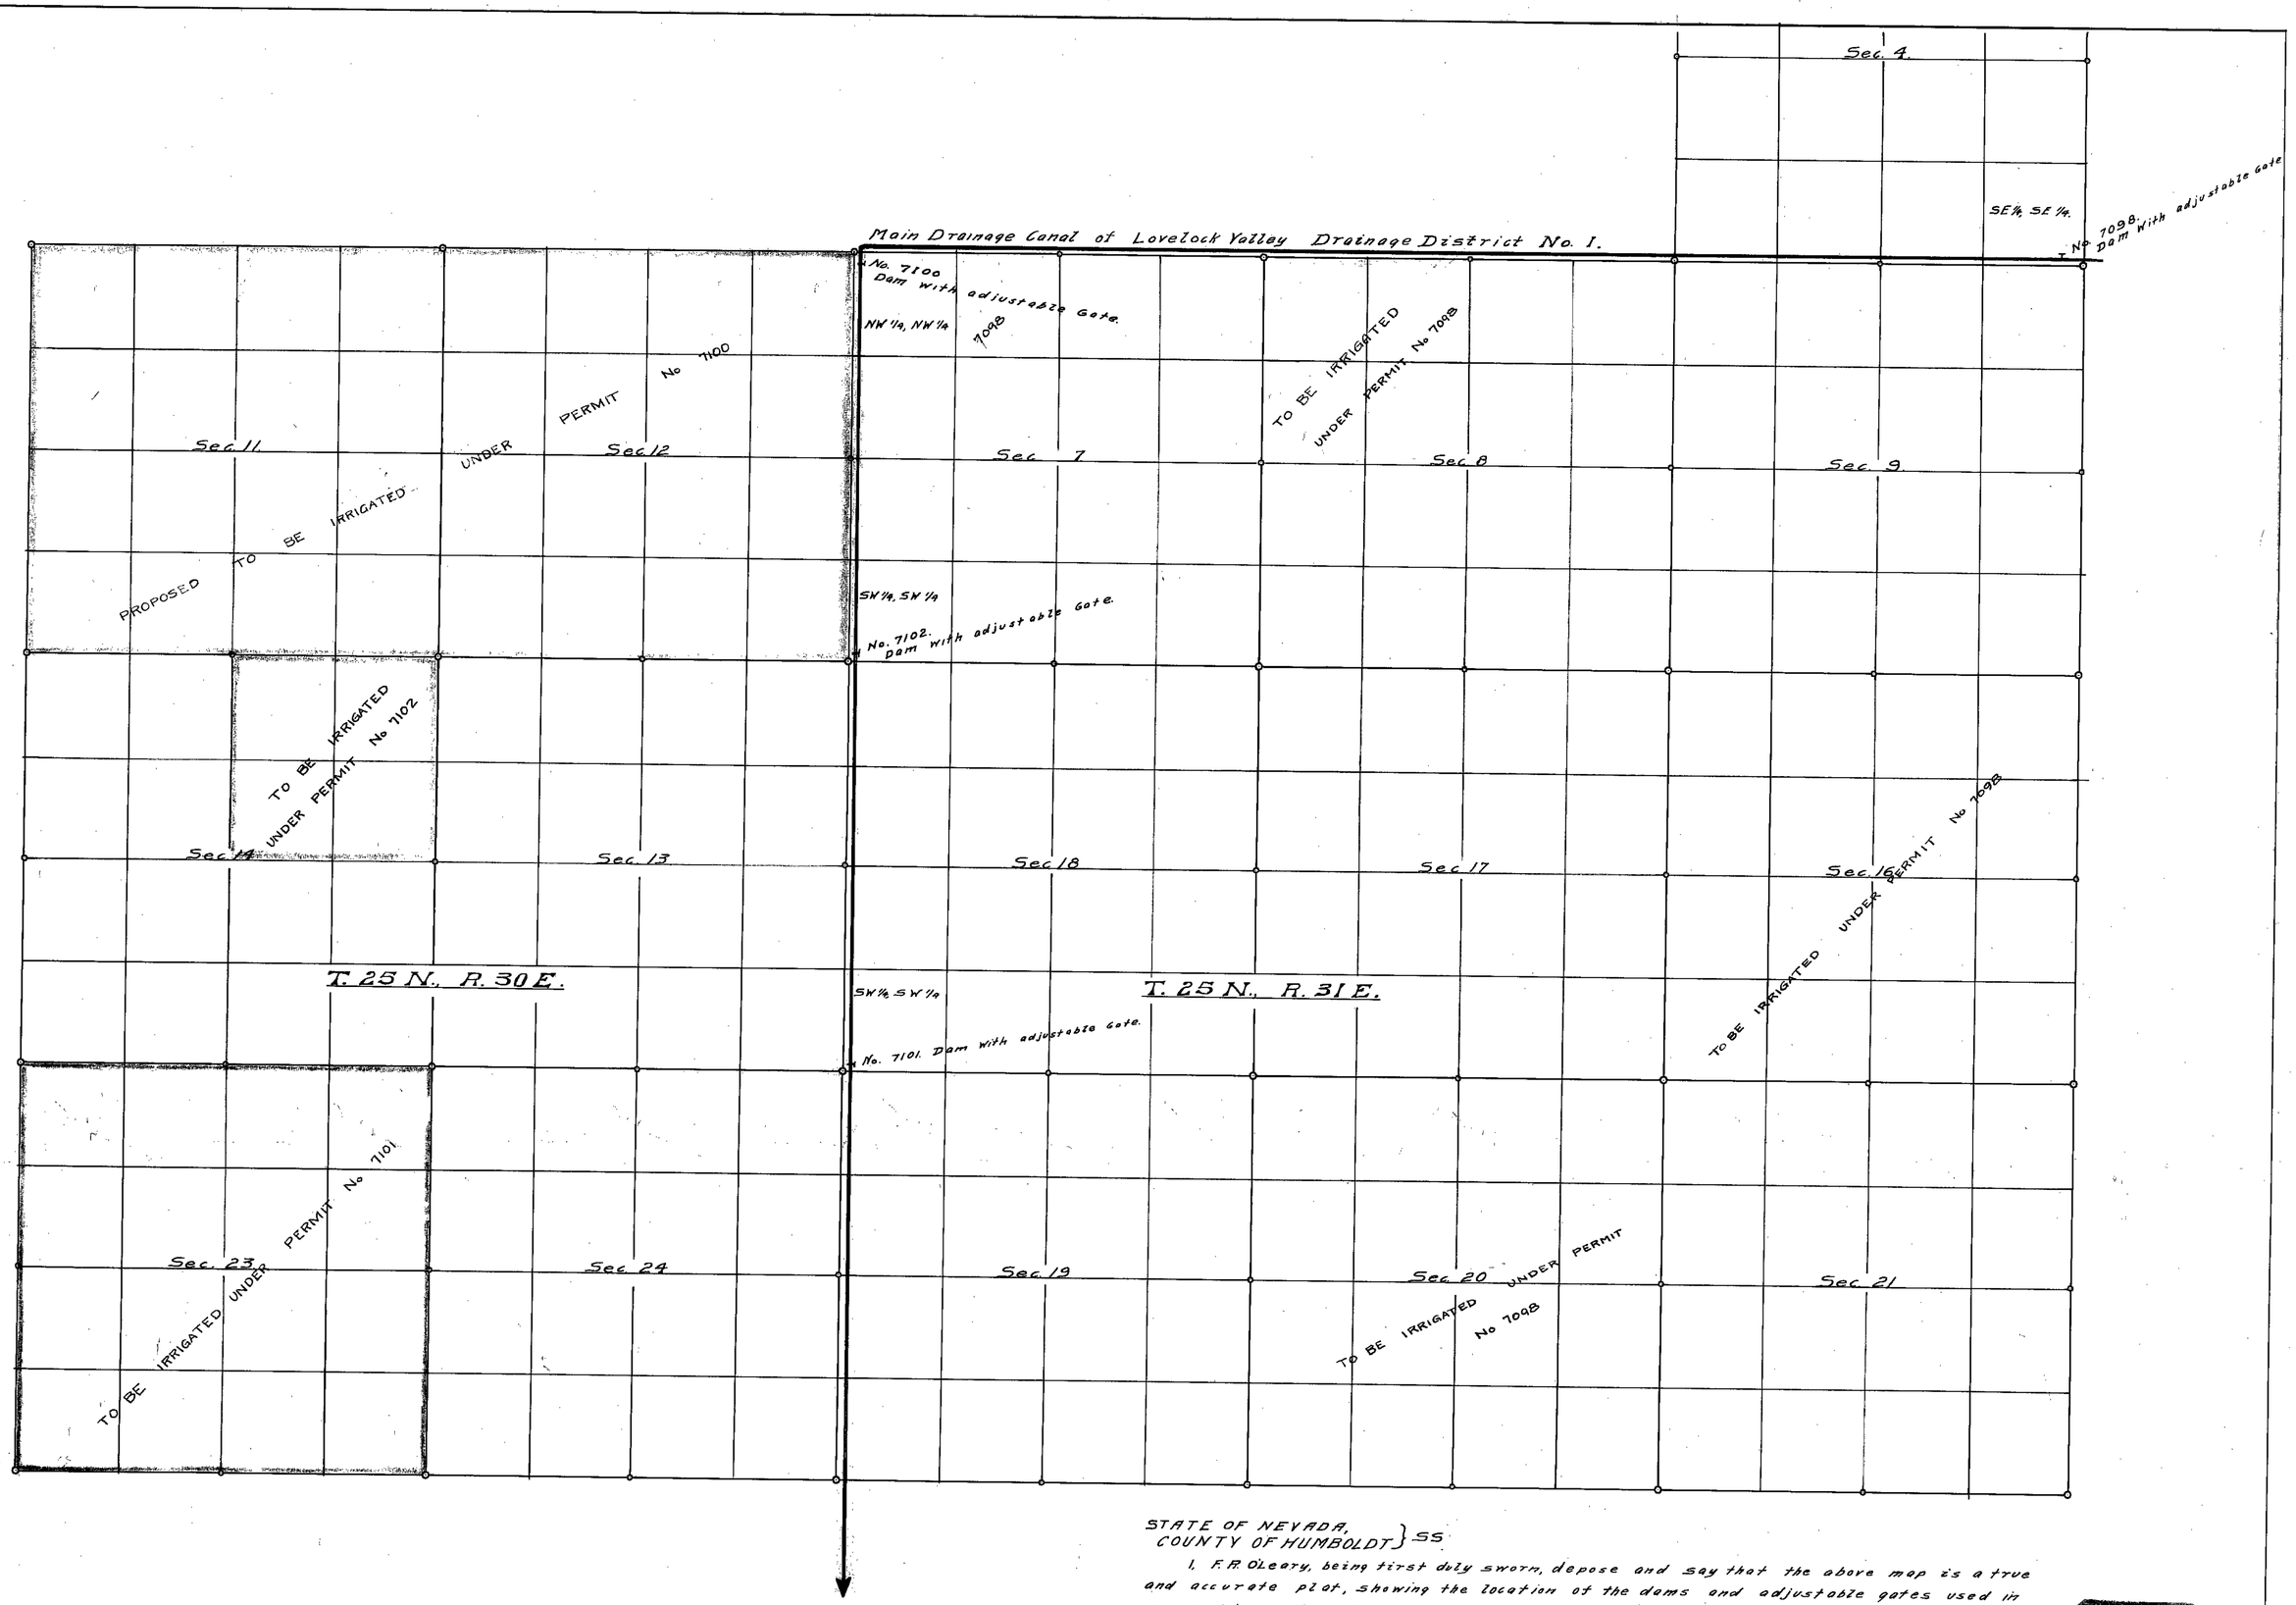

STATE OF NEVADA,
COUNTY OF HUMBOLDT } SS

I, F. R. O'Leary, being first duly sworn, depose and say that the above map is a true and accurate plat, showing the location of the dams and adjustable gates used in connection with the Lands, irrigated by Lovelock Lands Incorporated, as taken from the field notes of a survey made by me, completed on the 26th day of march, 1927.

That the map and survey were made at the instance of J. H. Henry, Pres. Lovelock Lands Incorporated.

F. R. O'Leary
Surveyor.

Subscribed and sworn to before me,
this 30th day of March, 1927.

T. A. Brandon
Notary Public in and for Humboldt County, Nevada.

FILED
MAR. 31, 1927
STATE ENGINEER'S OFFICE

File under

7098-7100-7101-7102 2 R O 3-31-27