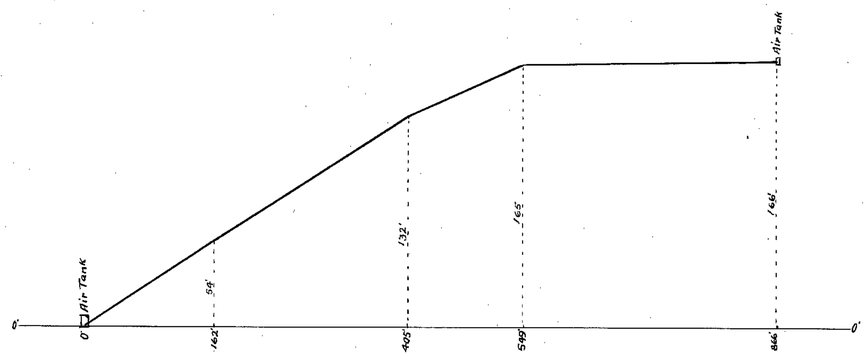

Horizontal Scale 1" = 100'
Vertical Scale 1" = 50'

ELEVATION OF AIR POWER LINE

Horizontal Scale 1" = 100'
Vertical Scale 1" = 50'

ELEVATION OF WATER LINE

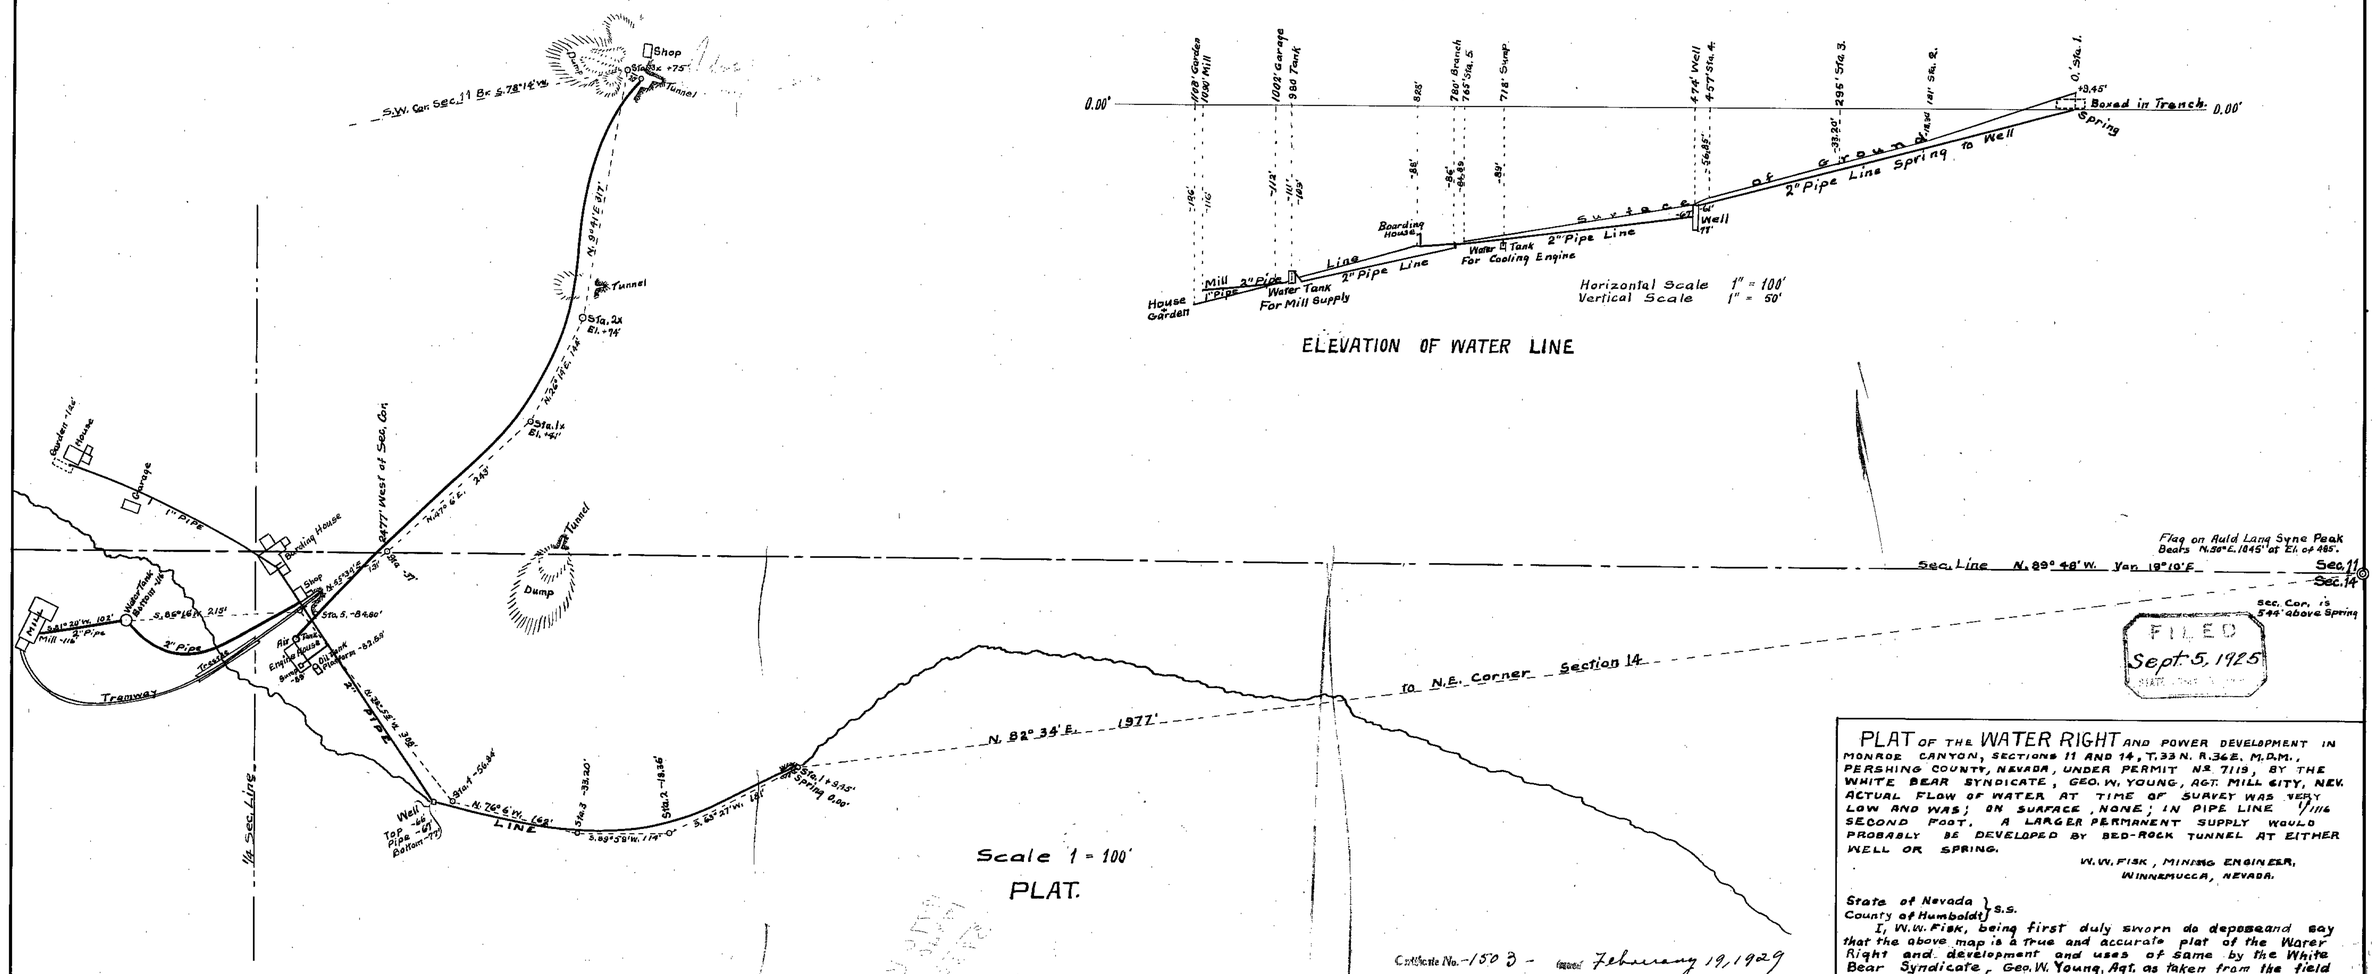

FILED
Sept. 5, 1925

PLAT OF THE WATER RIGHT AND POWER DEVELOPMENT IN MONROE CANYON, SECTIONS 11 AND 14, T. 33 N. R. 36 E. M.D.M., PERSHING COUNTY, NEVADA, UNDER PERMIT No. 7119, BY THE WHITE BEAR SYNDICATE, GEO. W. YOUNG, AGT. MILL CITY, NEV. ACTUAL FLOW OF WATER AT TIME OF SURVEY WAS VERY LOW AND WAS; ON SURFACE, NONE; IN PIPE LINE 1/116 SECOND FOOT. A LARGER PERMANENT SUPPLY WOULD PROBABLY BE DEVELOPED BY BED-ROCK TUNNEL AT EITHER WELL OR SPRING.

W. W. FISK, MINING ENGINEER,
WINNEMUCCA, NEVADA.

State of Nevada } S.S.
County of Humboldt }

I, W. W. Fisk, being first duly sworn do depose and say that the above map is a true and accurate plat of the Water Right and development and uses of same by the White Bear Syndicate, Geo. W. Young, Agt. as taken from the field notes of a survey made by me, completed on the twenty sixth day of August, 1925.

W. W. Fisk,
Surveyor.

Subscribed and sworn to before me this 27 day of August 1925.

C. E. Robins
Notary Public in and for Humboldt County, Nevada.

Certificate No. - 1503 - February 19, 1929

7119 - ~~7120~~