SECTION	SUBDIVISION	T.N.	R.E.	CULTIVATED ACREAGE	DESCRIPTION OF CULTURE	DATE OF FIRST CULTURE
6	NE¼ SE¼	25	45	8.3	Meadow Pasture	
				3.2	Sagebrush and grass.	
6	SE¼ SE¼	25	45	28.0	" " " "	
				12.0	Meadow pasture.	
6	SW¼ SE¼	25	45	23.0	" "	
				10.2	Sagebrush and grass.	
6	NW¼ SE¼	25	45	1.0	" " " "	
6	SE¼ SW¼	25	45	4.5	" " " "	
				2.3	Meadow Pasture.	
7	NE¼ NE¼	25	45	20.0	Sagebrush and grass	
7	SW¼ NE¼	25	45	1.0	" " " "	
7	NW¼ NE¼	25	45	30.0	" " " "	
				10.0	Meadow Pasture.	
7	NE¼ NW¼	25	45	29.4	" "	
				5.3	Sagebrush and grass	
7	Lot 1	25	45	2.0	" " " "	
				1.0	Meadow Pasture.	
7	Lot 2	25	45	18.2	" "	
				6.2	Sage Brush and grass	
7	Lot 3	25	45	33.7	" " " "	
				1.5	Meadow pasture	
7	SE¼ NW¼	25	45	18.5	" "	
				16.5	Sagebrush and grass.	
— — Total Under Permit 7140 ~ 285.8 Acres. (original application No. 6485)						

Not in permit see remarks of P.B.U.

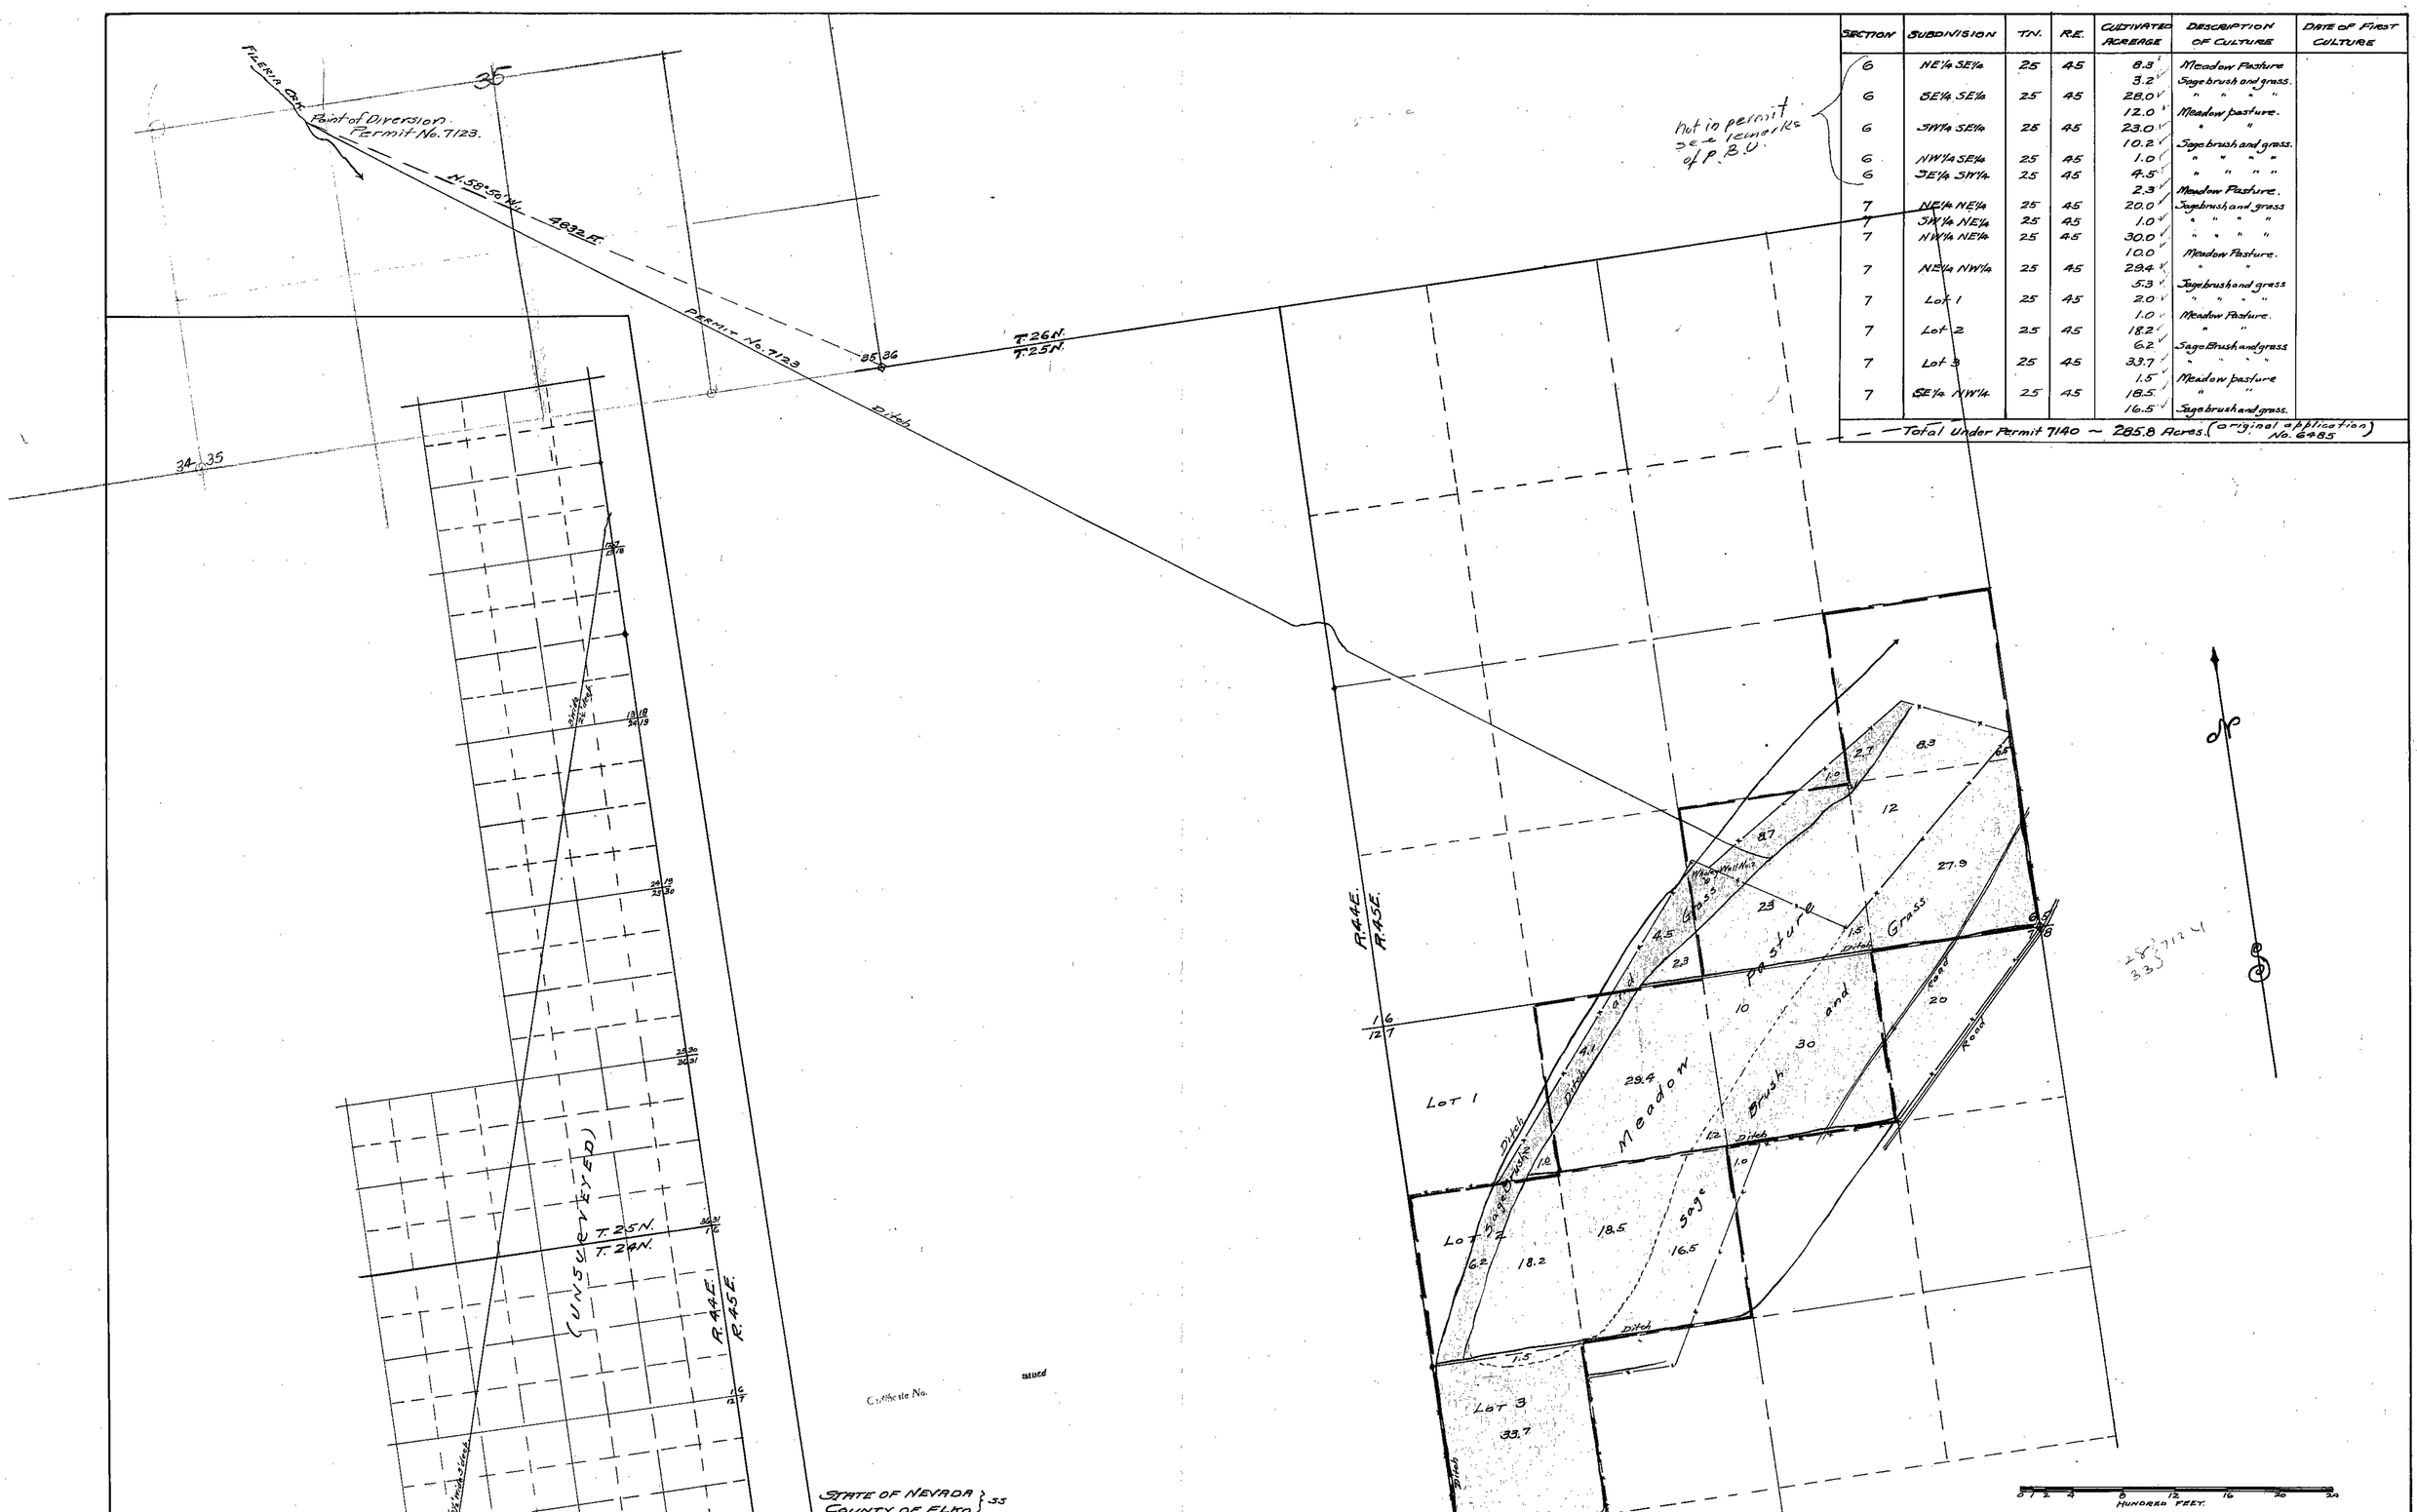

Certificate No. Issued

STATE OF NEVADA } ss
COUNTY OF ELKO }

I, Chas. F. DeArmond, being first duly sworn, depose and say that this map, consisting of two sheets, has been correctly drawn to the designated scale from field notes of a survey made by me between the 19th. and 21st. days of September, 1930, both dates inclusive, that it truly and correctly represents the location and extent of the works used to divert water from Filerin Stream under Permit No. 7123, from Stone House Creek under Permit No. 7124, and from Carlico Creek under Permits Nos. 7139 and 7140, all in Lander County, by Laborde Bros. & Co., for irrigation purposes. That all other works or streams which are crossed by or connected with said works, and the boundary, area and kind of culture of lands irrigated are correctly shown and designated thereon.

Chas. F. DeArmond.
State Water Right Surveyor.

Subscribed and sworn to before me this 30th. day of October, 1930.

Peggy O'Neill
Notary Public in and for Elko County, Nevada.

FILED
Nov. 1, 1930
STATE ENGINEER'S OFFICE

MAP

TO ACCOMPANY PROOFS OF BENEFICIAL USE FOR IRRIGATION BY LABORDE BROS. & CO. UNDER APPLICATIONS NOS. 7123, 7124, 7139 AND 7140

Scale 1 inch = 600 feet

File Sheet No. 1.

7140 - 7123