7124

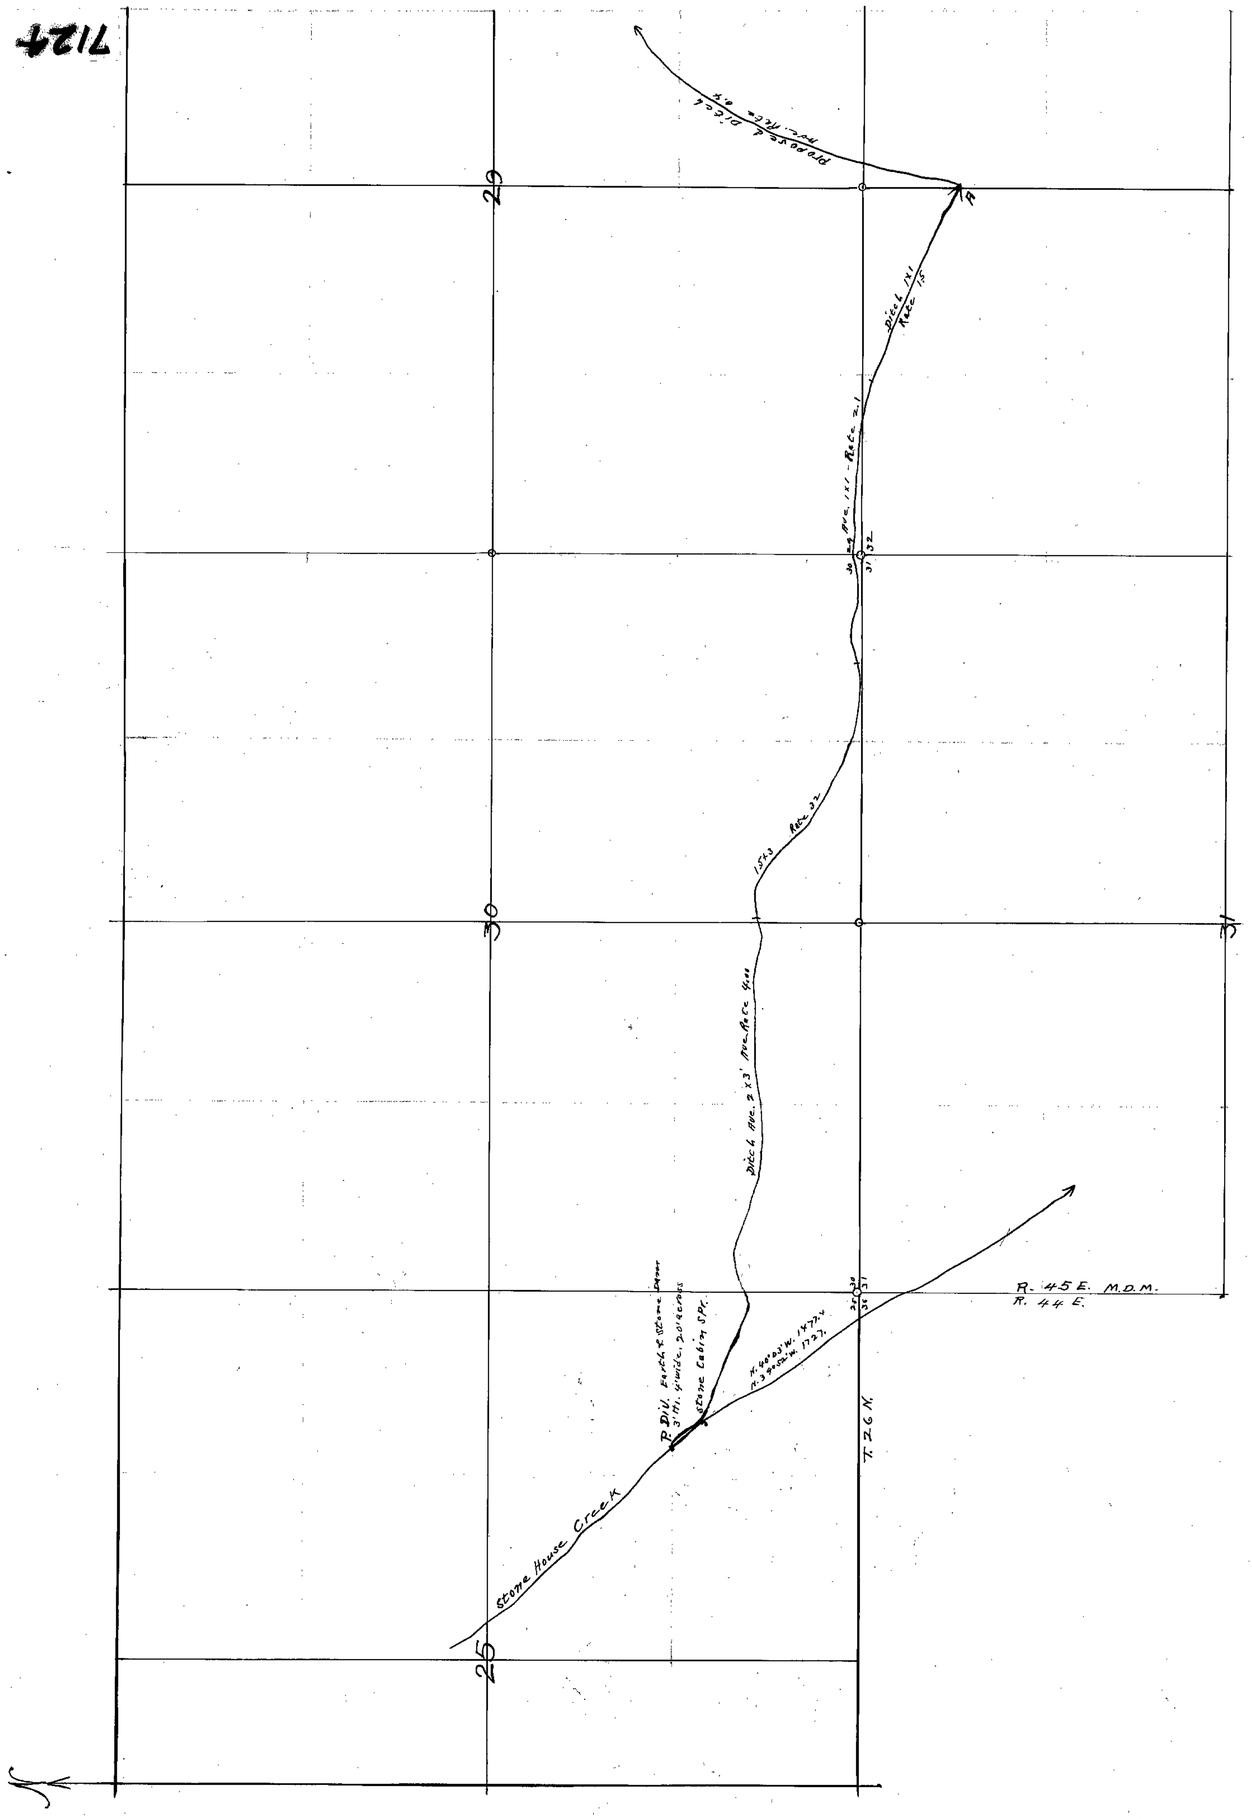

MAP
OF
LANDS PROPOSED TO BE IRRIGATED FROM THE WATERS OF STONE HOUSE CREEK
BY J. G. WHOLEY,
WHOSE ADDRESS IS
CORTEZ, NEVADA.

Scale, 600 ft. To one inch.

State of Nevada.
County of Lander SS

I, O. P. Adams, being first duly sworn, depose and say, that the accompanying map is a true and correct copy of the proposed works and lands to be irrigated, by J. G. Wholey, as taken from the field notes of a survey completed by me on the 10th day of August 1925.

That the survey and map were made at the instance of J. G. Wholey, and that it truly represents the proposed works and lands to be irrigated.

O. P. Adams
Surveyor.

Subscribed and sworn to before me, this 15th day of August 1925.

A. C. Howard
Notary Public in and for Lander County, Nevada.

26.

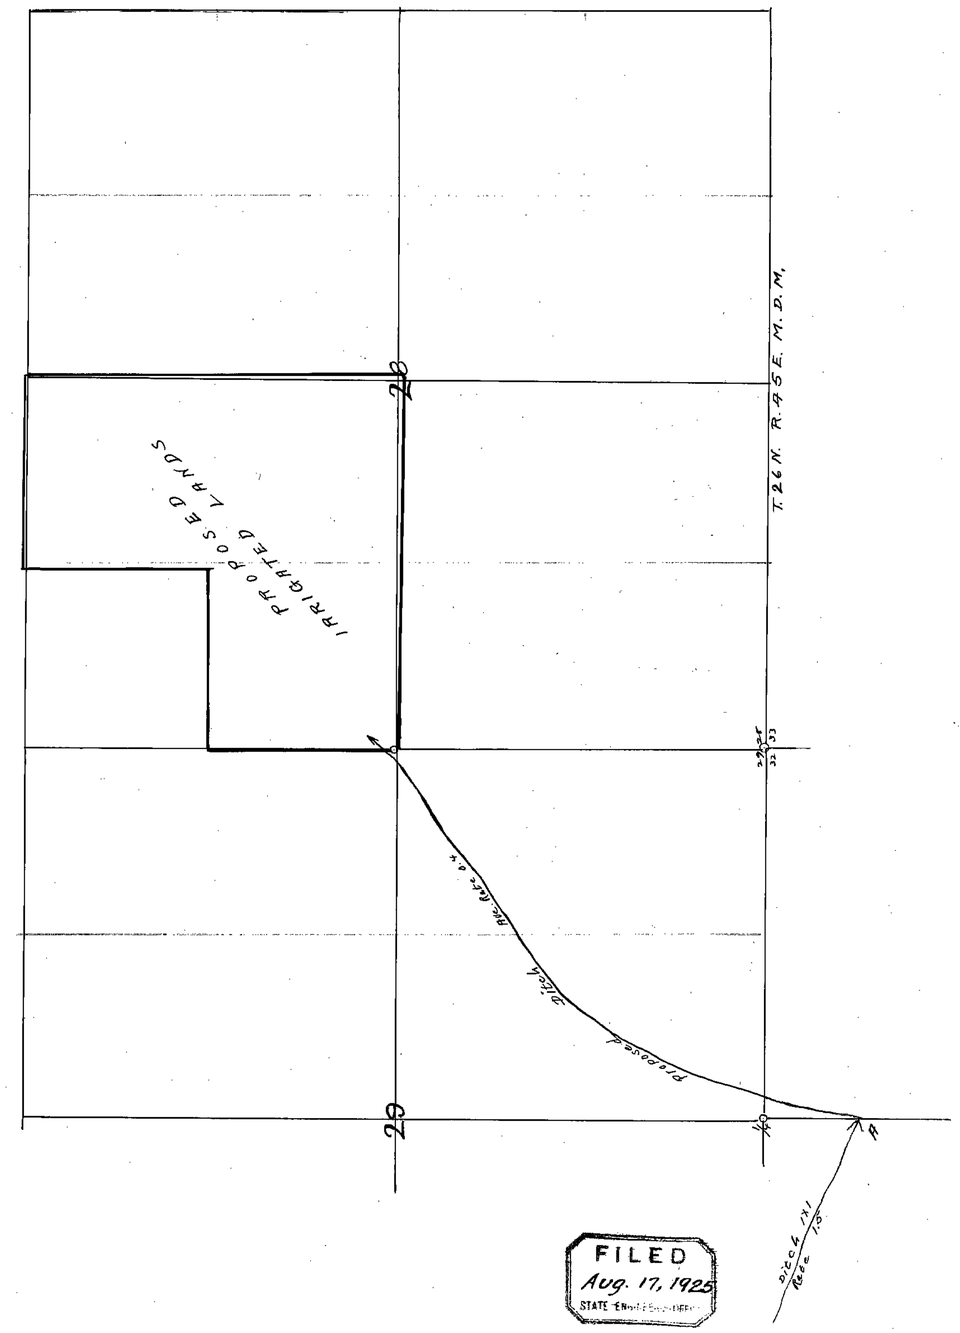

FILED
Aug. 17, 1925
STATE ENGINEER'S OFFICE

See Map under P.B.U.

Certificate No. 1782 Issued March 24, 1932

7124