Section	Sub-Division	Township	Range	Unsurveyed Land
32	S.E.¼ of S.W.¼	19 N	54 E	" "

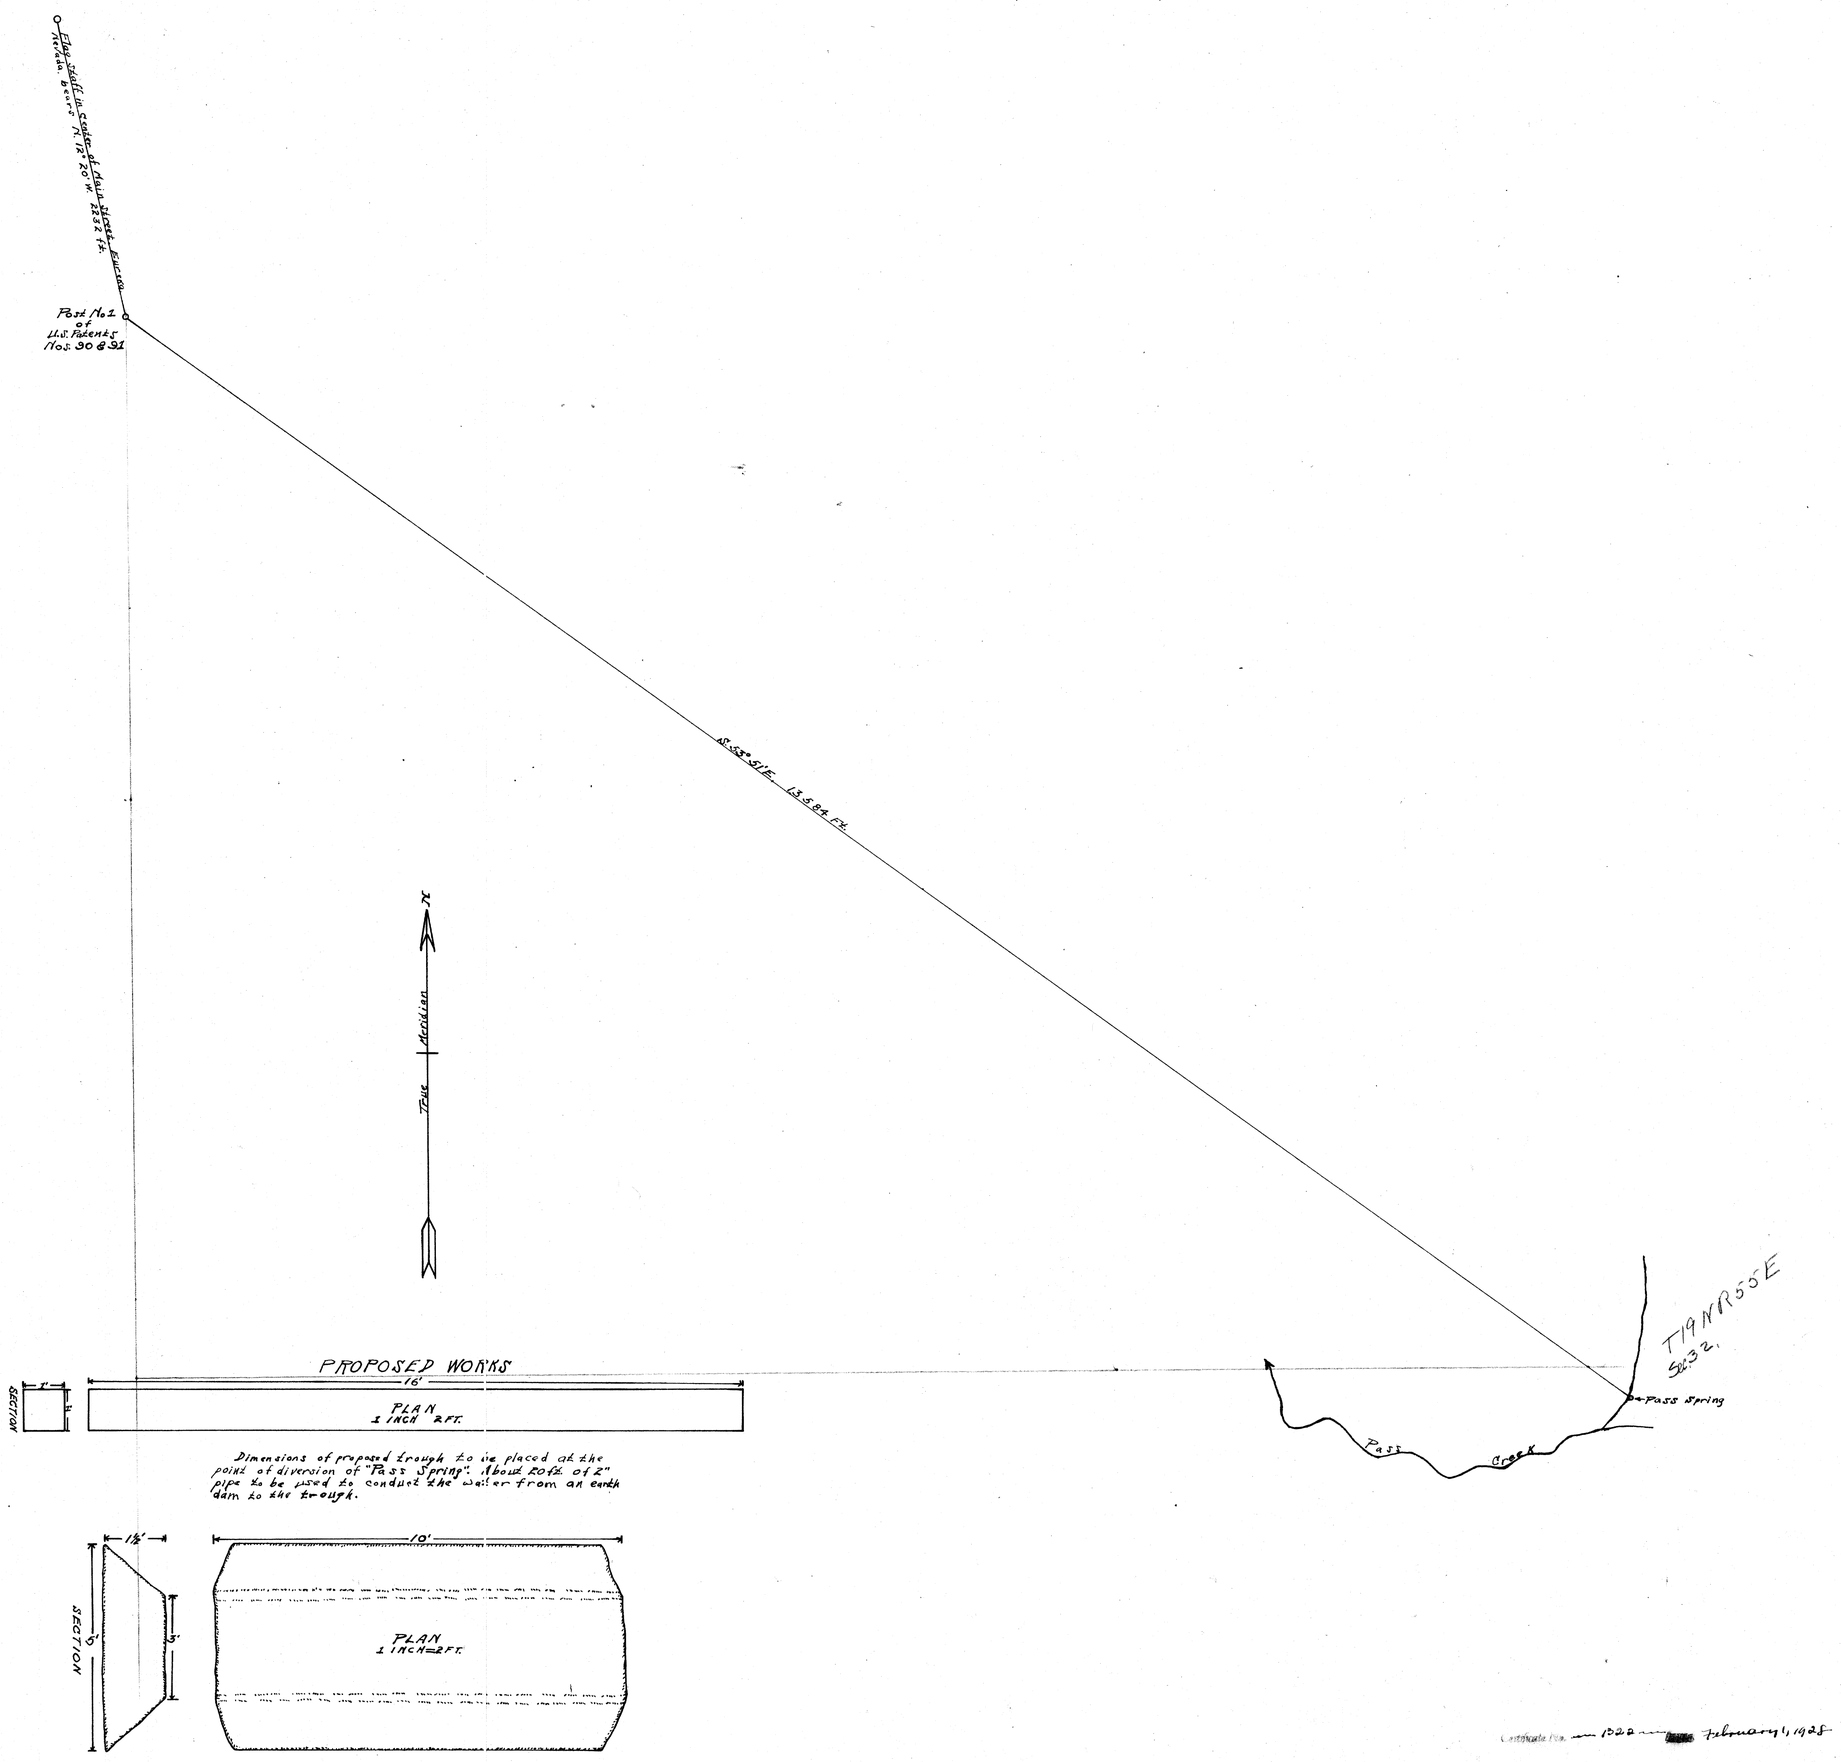

Dimensions of proposed trough to be placed at the point of diversion of "Pass Spring". About 20 ft. of 2" pipe to be used to conduct the water from an earth dam to the trough.

Dimensions of earth dam to be built at the point of diversion of water from "Pass Spring".

FILED
Oct. 16, 1924

MAP
OF
APPROPRIATION OF WATER
OF
PASS SPRING
BY
A.C. FLORIO, EUREKA, NEVADA

STATE OF NEVADA } S.S.
COUNTY OF EUREKA }

I, L.A. Harris, being first duly sworn, depose and say that the above map is a true and accurate plat of the location of Pass Spring as taken from the field notes of a survey made by me, completed on the 23rd day of May, 1924.

That the map and survey were made at the instance of A.C. Florio claimant of said spring and that it truly represents its location.

L.A. Harris
Water Right Surveyor.

Subscribed and sworn to before me this 7th day of June, 1924.

Notary Public in and for Eureka County, Nevada.

SCALE 1" ——— 600 Ft.

NUMBER OF APPLICATION, 7130

Certificate No. — 1222 — February 1, 1928

V09765 7/30