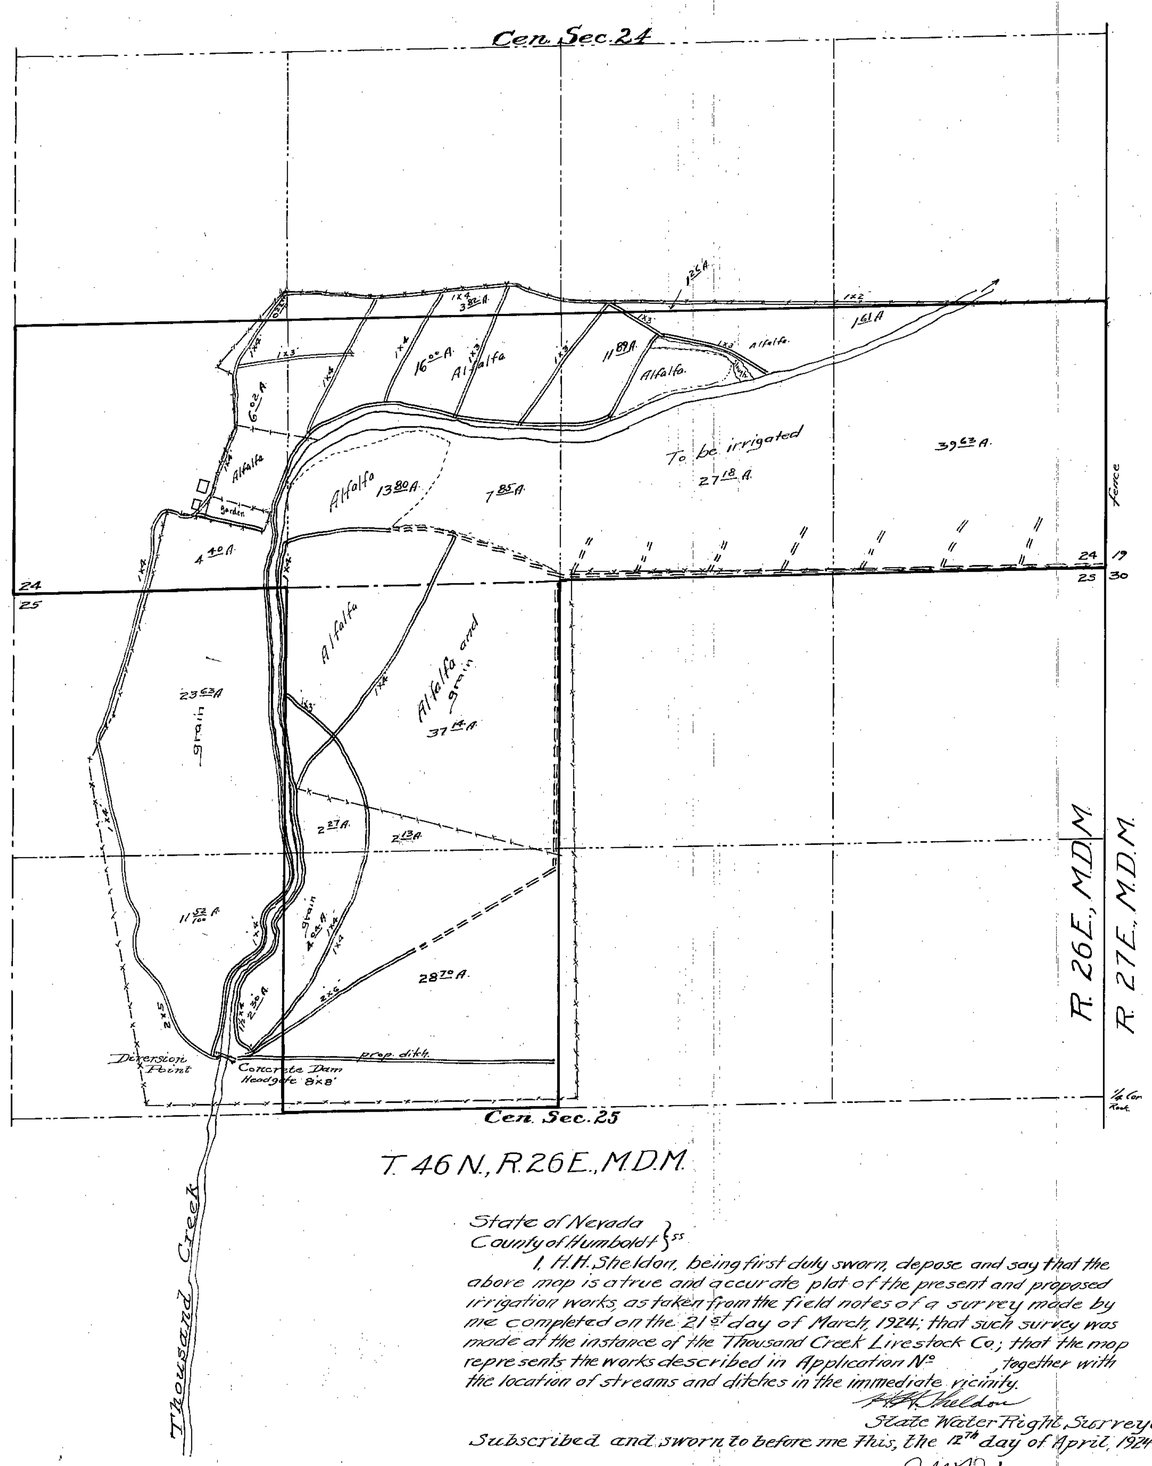

State of Nevada
County of Humboldt } ss

I, H.H. Sheldon, being first duly sworn, depose and say that the above map is a true and accurate plat of the present and proposed irrigation works as taken from the field notes of a survey made by me completed on the 21st day of March, 1924; that such survey was made at the instance of the Thousand Creek Livestock Co.; that the map represents the works described in Application No. , together with the location of streams and ditches in the immediate vicinity.

H.H. Sheldon
State Water Right Surveyor.

Subscribed and sworn to before me this, the 12th day of April, 1924.

J.W. Dignan
Notary Public in and for Humboldt County Nevada.

FILED
May 14, 1924
STATE ENGINEER'S OFFICE

5-14-24
H.H. Sheldon

MAP
OF
PROPOSED SYSTEM OF IRRIGATION
FROM
THOUSAND CREEK
THOUSAND CREEK LIVESTOCK CO
PERMIT No. 4133-S1
HUMBOLDT COUNTY NEVADA
APRIL 1924 SCALE 1=400

4133-S1