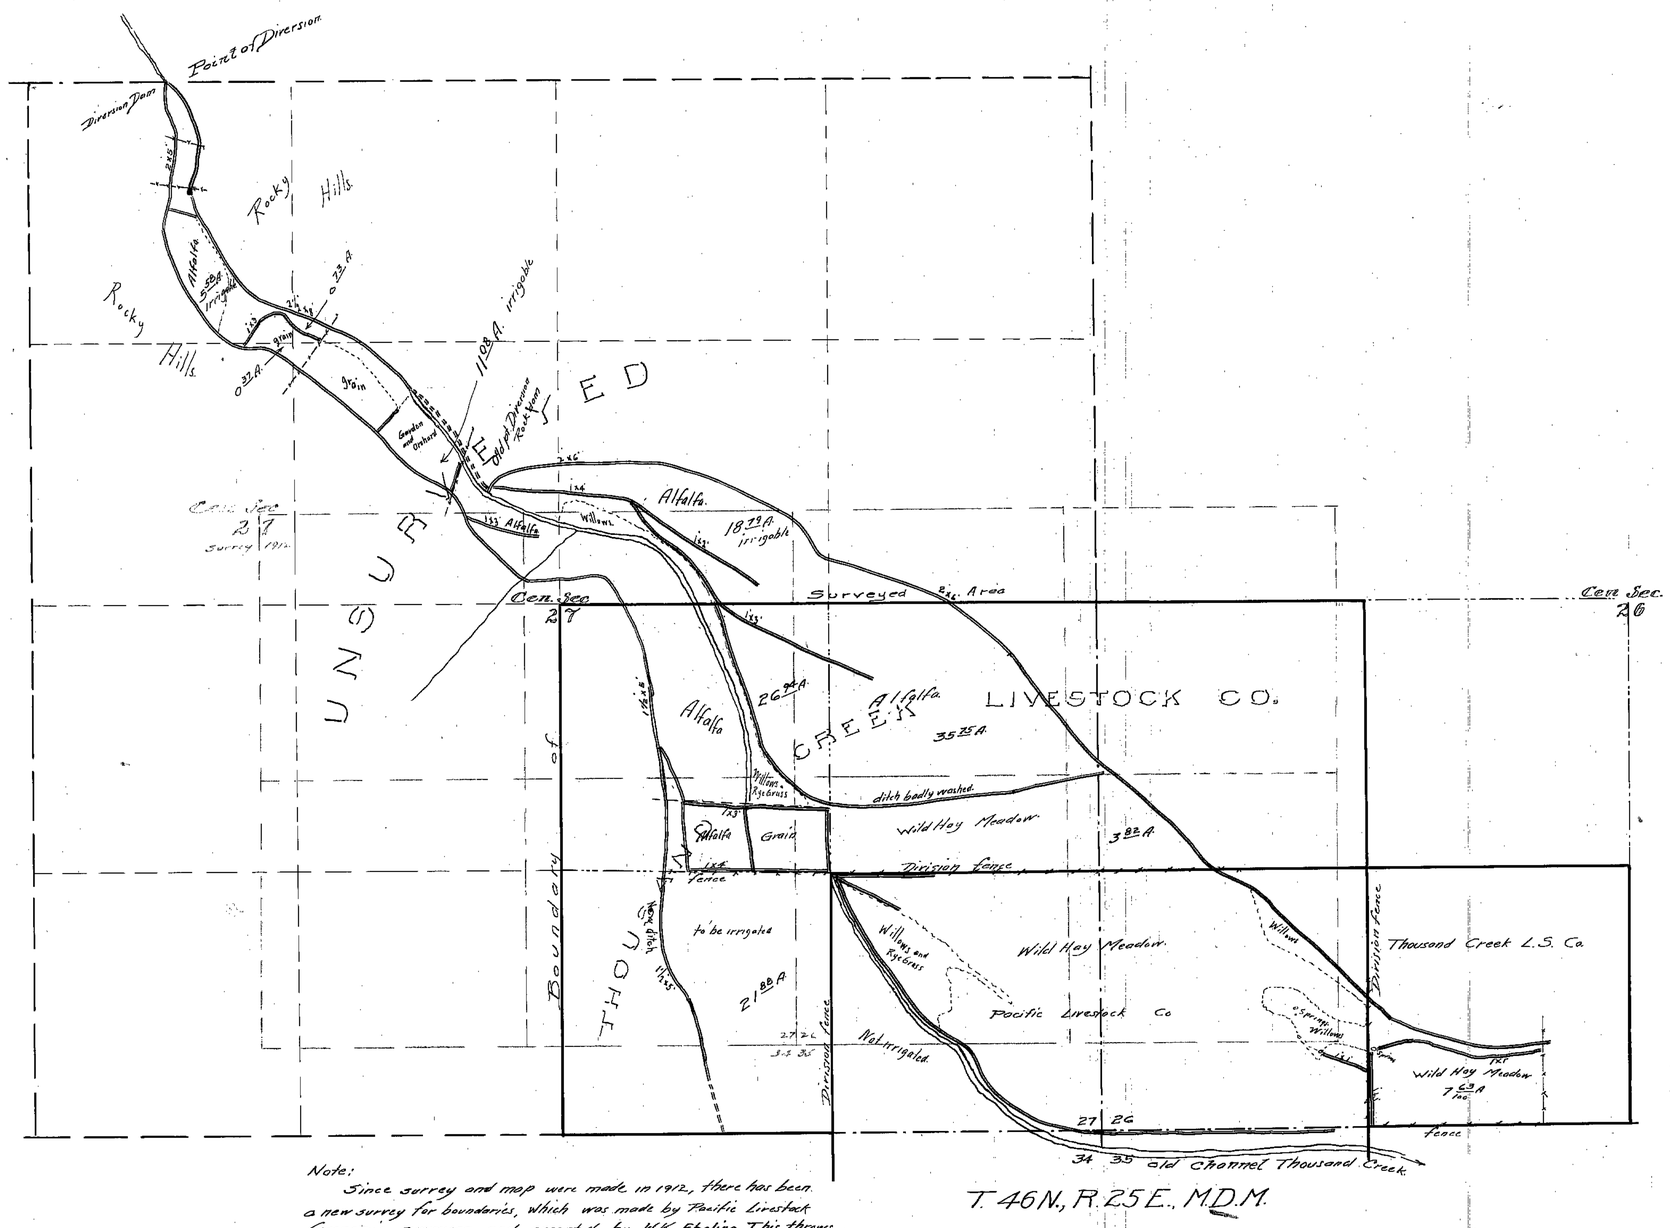

T. 46 N., R. 25 E., M.D.M.

Note:
Since survey and map were made in 1912, there has been a new survey for boundaries, which was made by Pacific Livestock Company's surveyor and accepted by W.K. Ebeling. This throws the center of Sec. 27, S. 70° 45' E., 1570 ft. from lines as surveyed by W.K. Ebeling's surveyor, in 1912.
Old survey lines shown on map in yellow dotted lines

State of Nevada
County of Humboldt } ss

I, H.H. Sheldon, being first duly sworn, depose and say that the above map is a true and accurate plat of the present and proposed irrigation works, as taken from the field notes of a survey made by me completed on the 18th day of March, 1924; that such survey was made at the instance of the Thousand Creek Livestock Co.; that the map represents the works described in Application No. , together with the location of streams and ditches in the immediate vicinity.

H.H. Sheldon
State Water Right Surveyor.

Subscribed and sworn to before me this, the 12th day of April, 1924

J.W. Dignan
Notary Public in and for Humboldt County, Nevada.

FILED
May 14, 1924
STATE ENGINEER'S OFFICE

5-14-24
HHS

MAP
OF
SYSTEM OF IRRIGATION
APPLICATION No.
THOUSAND CREEK
THOUSAND CREEK L.S. CO'S.
KINNEY CAMP RANCH
HUMBOLDT COUNTY, NEVADA
APRIL, 1924 SCALE 1"=400'

7133-S2