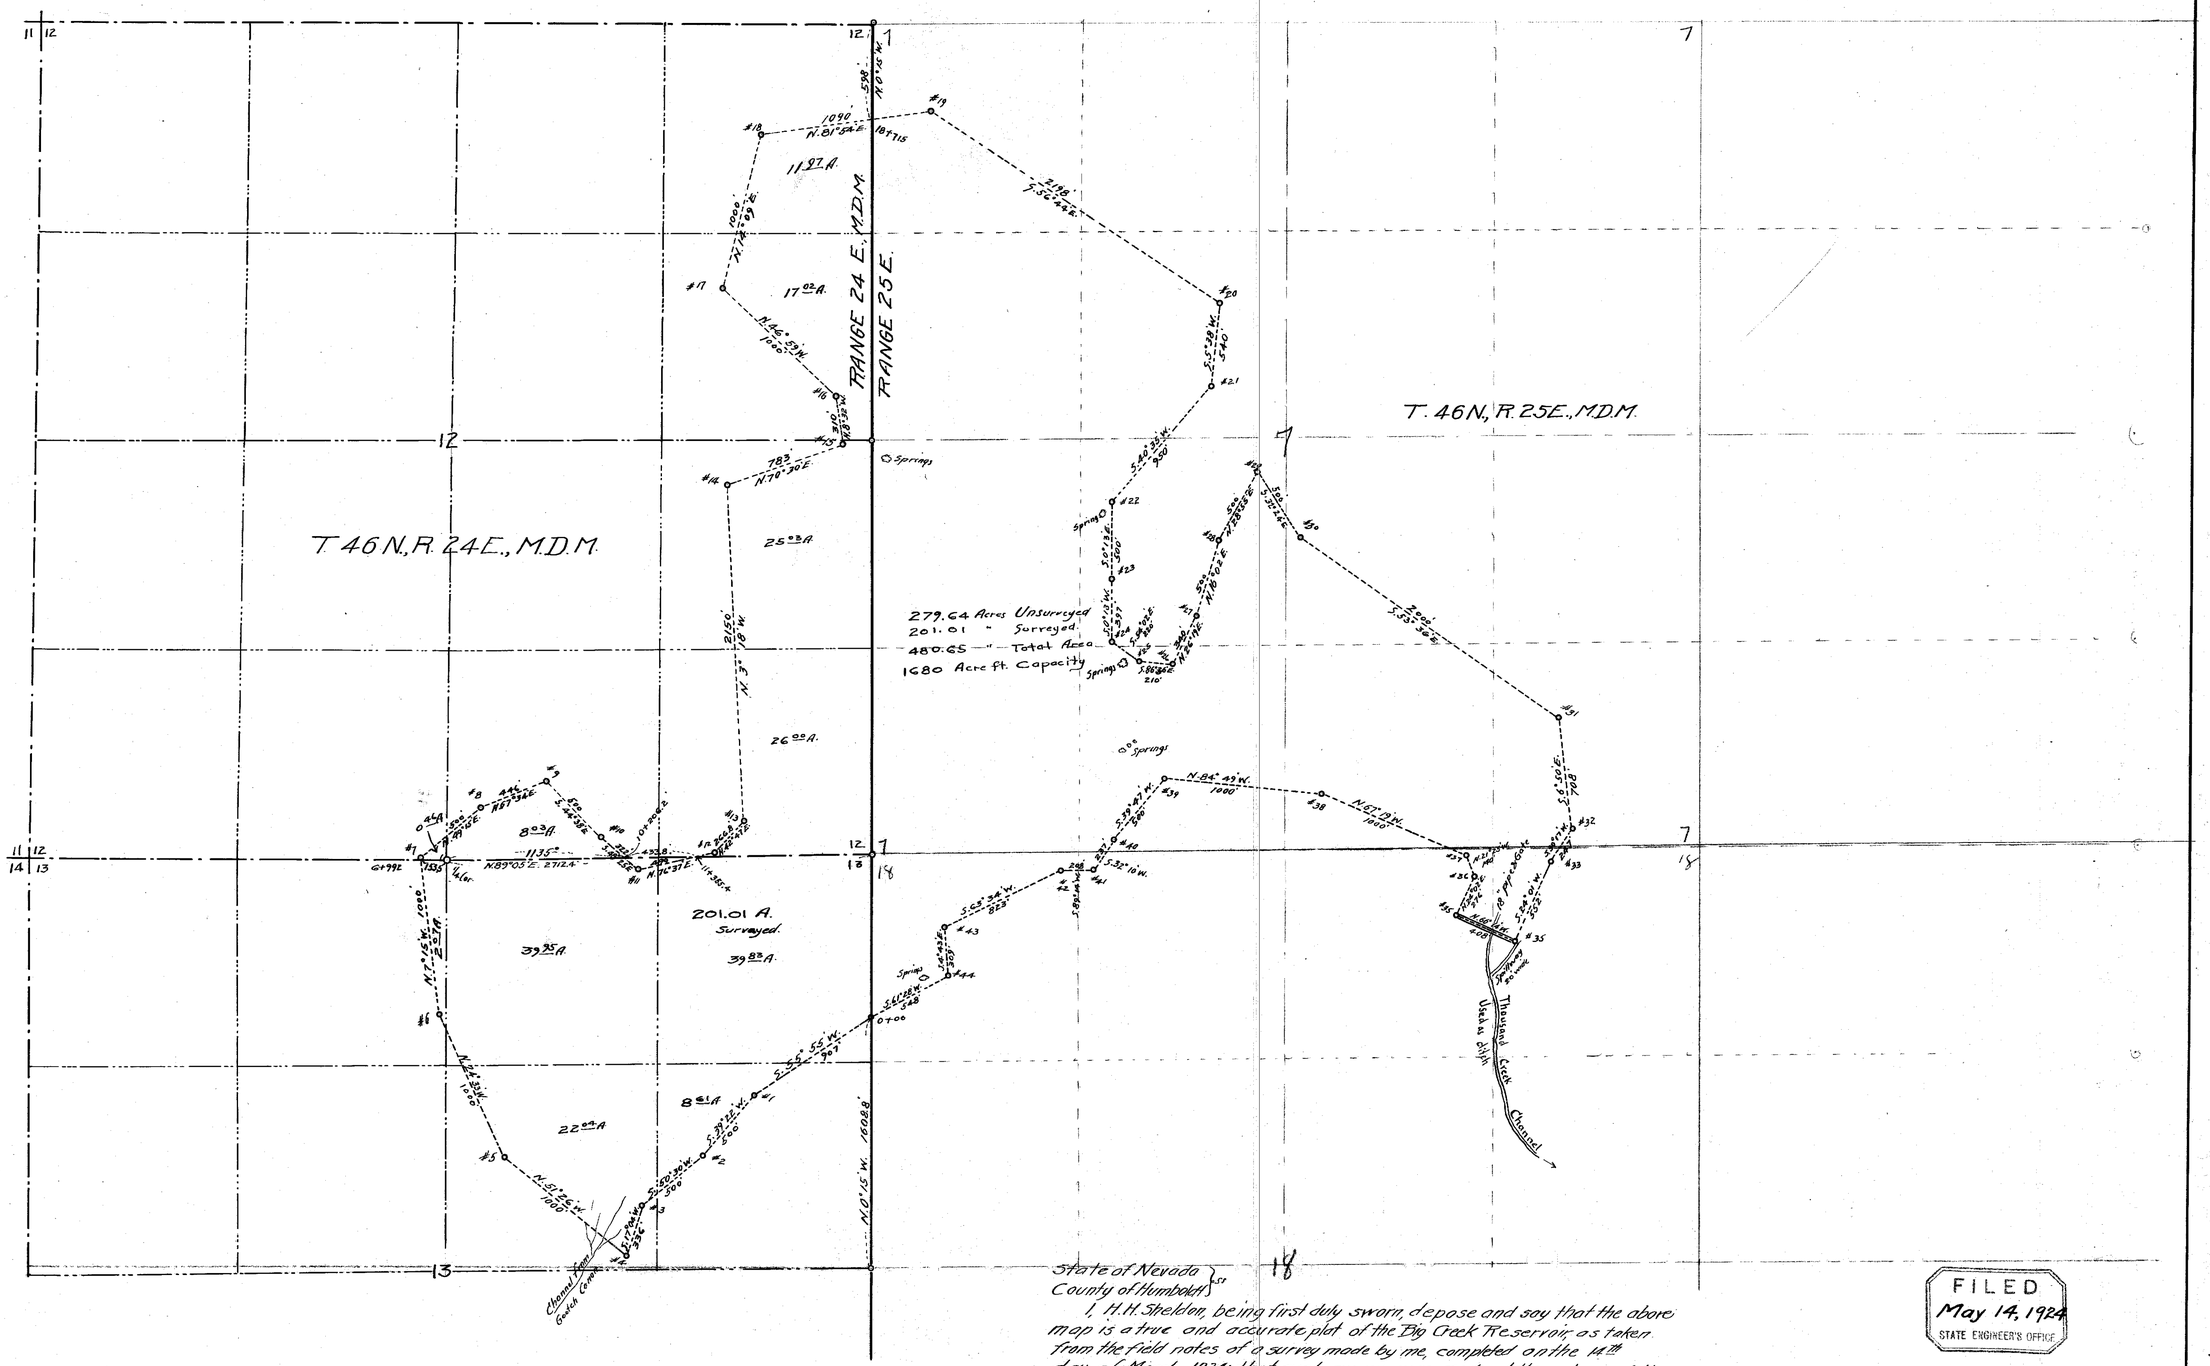

State of Nevada }
County of Humboldt } ss

I, H.H. Sheldon, being first duly sworn, depose and say that the above map is a true and accurate plat of the Big Creek Reservoir as taken from the field notes of a survey made by me, completed on the 14th day of March, 1924; that such survey was made at the instance of the Thousand Creek Livestock Company; that the map represents the High Water line of the reservoir, which is already constructed and has been used for years, together with the location of streams and ditches in the immediate vicinity.

H.H. Sheldon

Subscribed and sworn to before me this the 25th day of April, 1924

J.W. Dignan

Notary Public in and for Humboldt County, Nevada.

FILED
May 14, 1924
STATE ENGINEER'S OFFICE

5-14-24
H.H.S.

MAP
OF
BIG SPRING RESERVOIR
FORMERLY KNOWN AS
EBELING RESERVOIR
APPLICATION No.
THOUSAND CREEK L.S. Co.
HUMBOLDT Co., NEVADA
APRIL, 1924, SCALE 1" = 500'

7133 503 CERTIFICATE NO. 19428 ISSUED 7/17/2014

7133503 7133