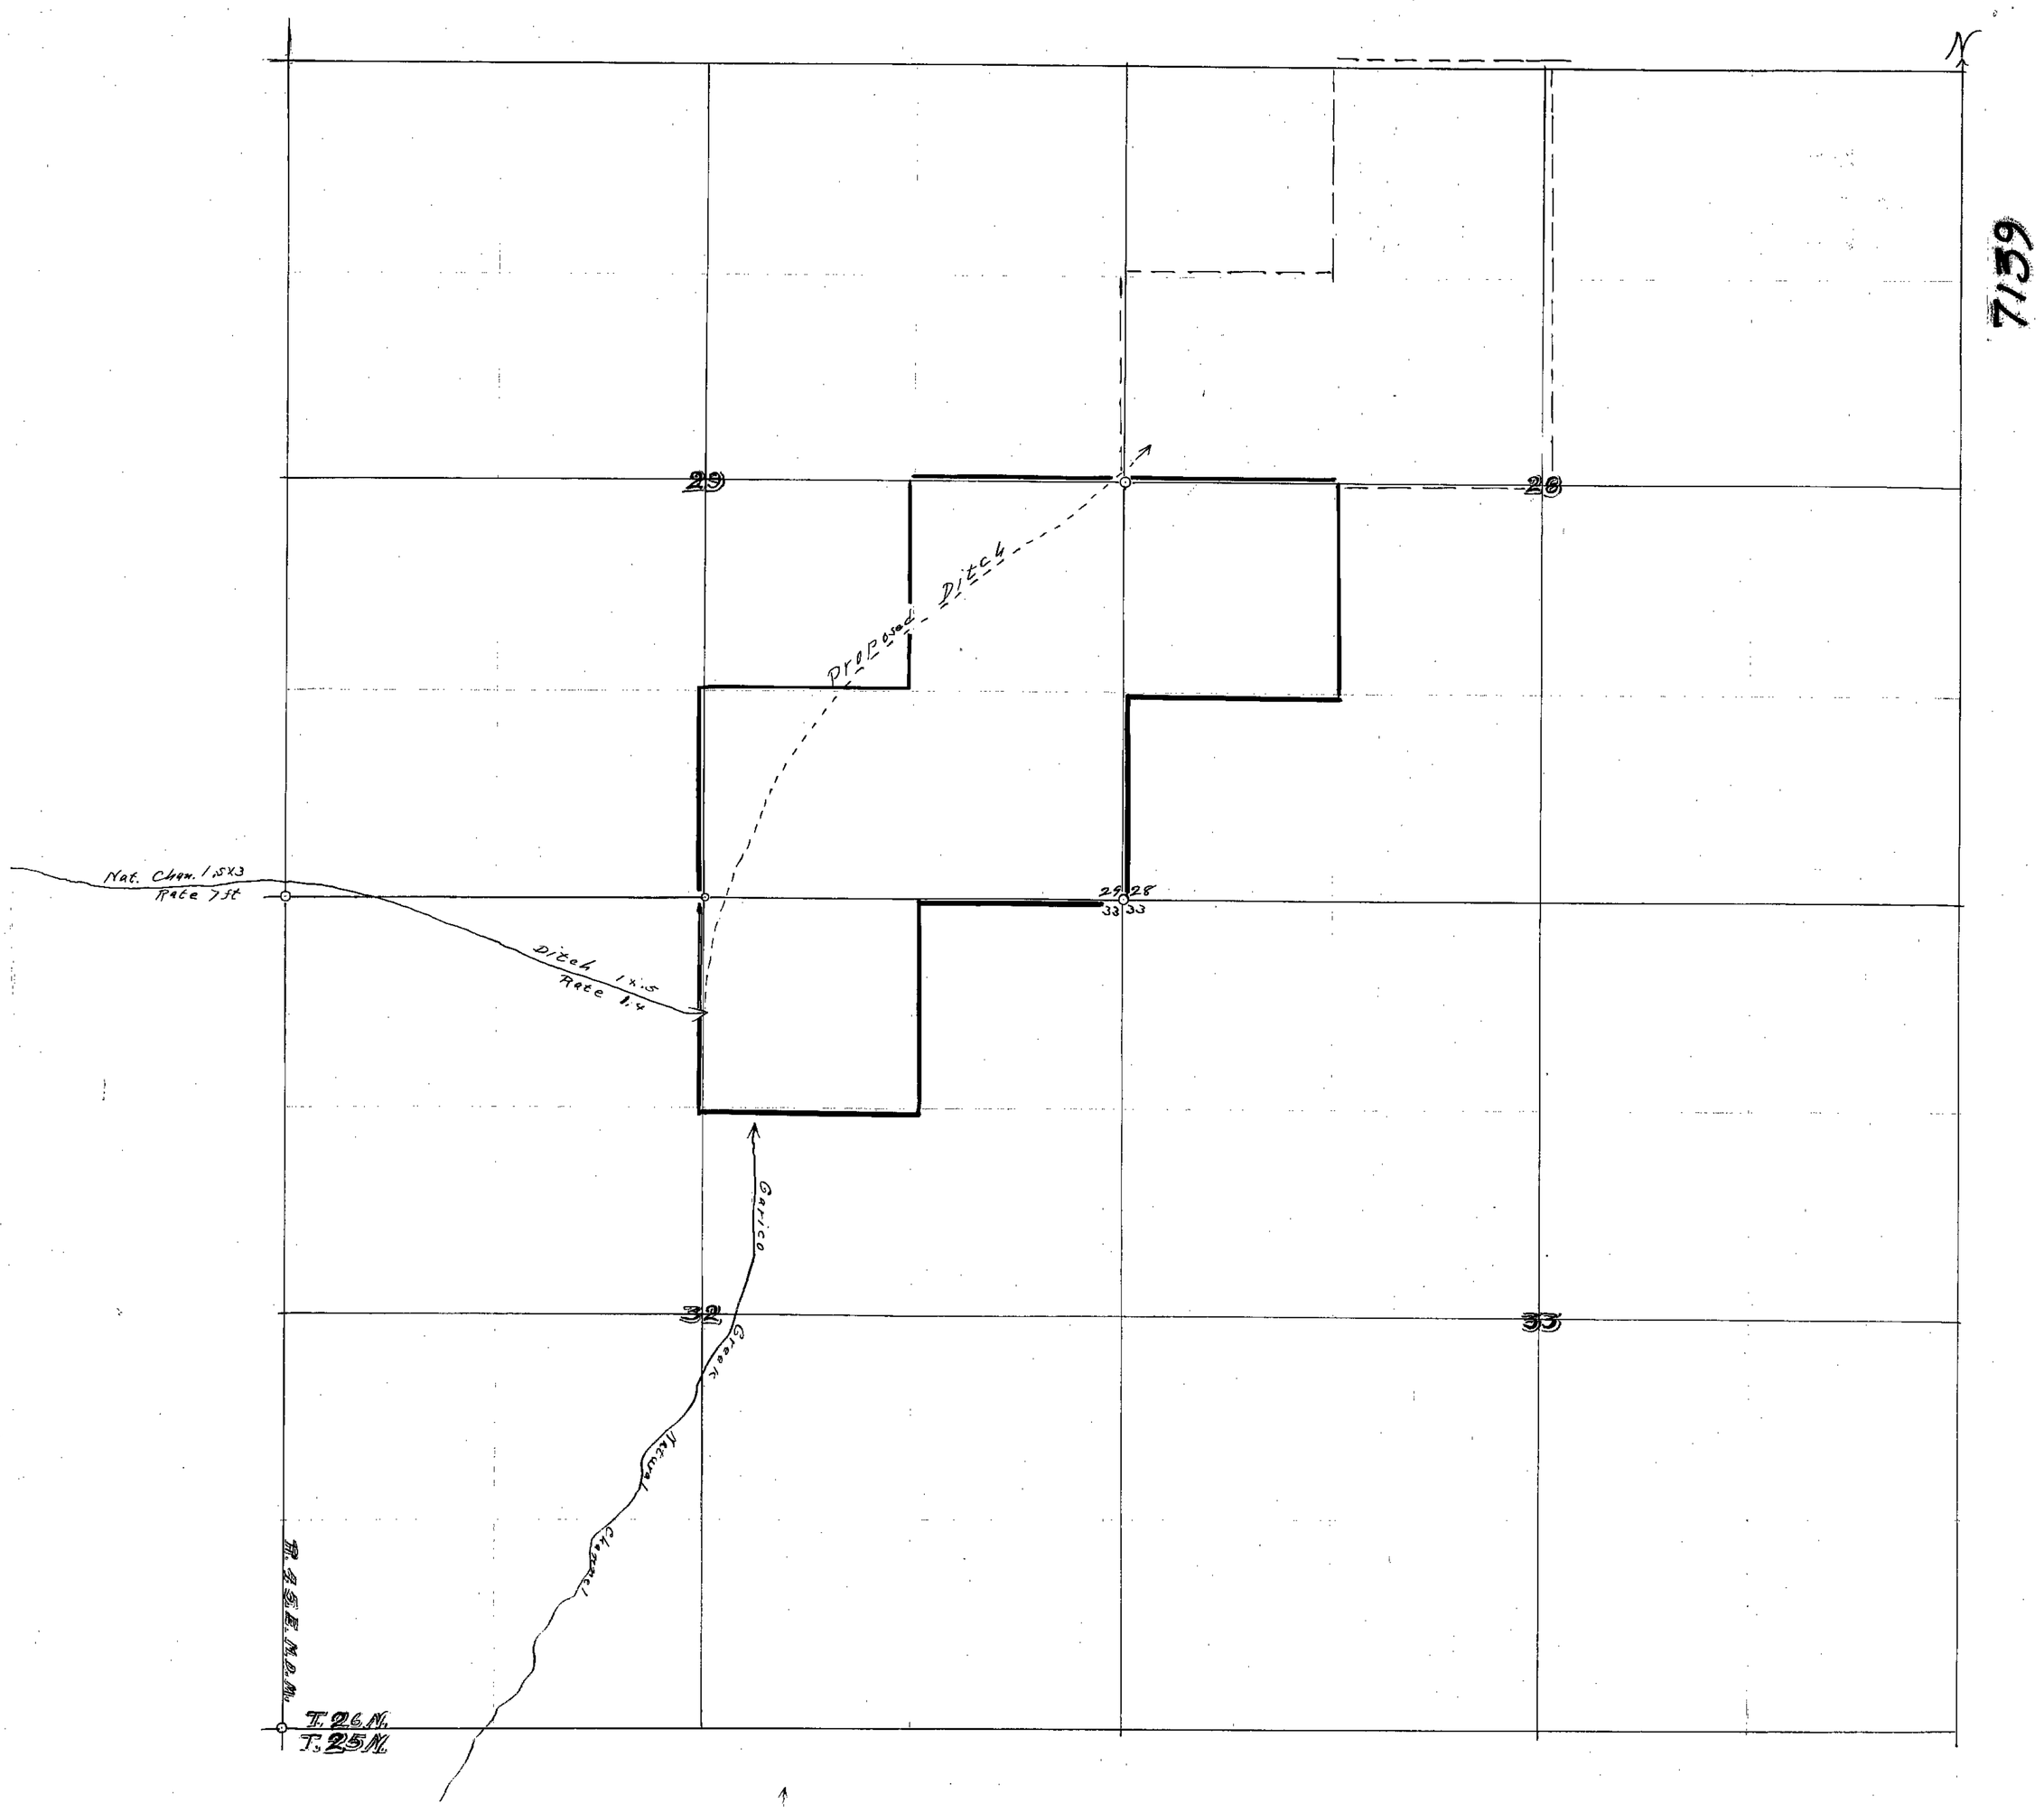

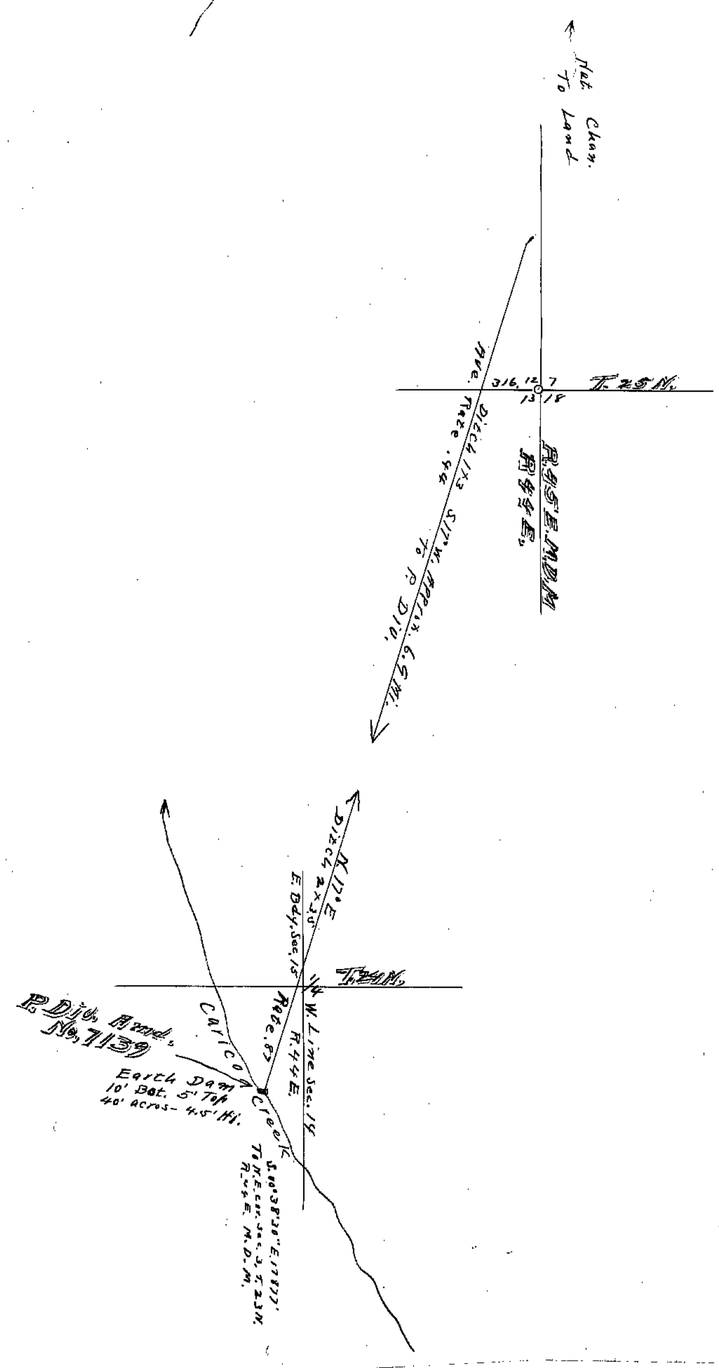

MAP
OF
DITCHES AND LANDS PROPOSED TO BE IRRIGATED BY J. C. WHOLEY UNDER AMENDED PERMIT NO 7139.

SCALE= 300 ft. TO ONE INCH.

STATE OF NEVADA SS.
COUNTY OF LANDER

I, O. P. Adams, being first duly sworn depose and say, that the accompanying map is a true and correct copy of the lands proposed to be irrigated by J. C. Wholey, under amended Permit No. 7139; as taken from the field notes of a survey made by me completed on the 21st day of June 1925.

That the survey and map were made at the instance of J. C. Wholey, and that it truly represents the lands proposed to be irrigated by J. C. Wholey, under Amended Permit No. 7139.

O. P. Adams
surveyor.

Subscribed and sworn to before me, this 1st day of July 1925.

W. C. Hancock
Notary Public in and for Lander County, Nev.

The subdivisions embraced in heavy black lines are the lands proposed to be irrigated under amended permit No. 7139. From Garico Creek.

The subdivisions embraced in black dash lines are the lands proposed to be irrigated under Permits No. 7123 and 7124. Fileria Stream and Stone House Creek and tributaries.

⊙ = Sec. Corners found on the Premises.

FILED
JUL 2 1925
STATE ENGINEER'S OFFICE

7139

OPA 7-2-25