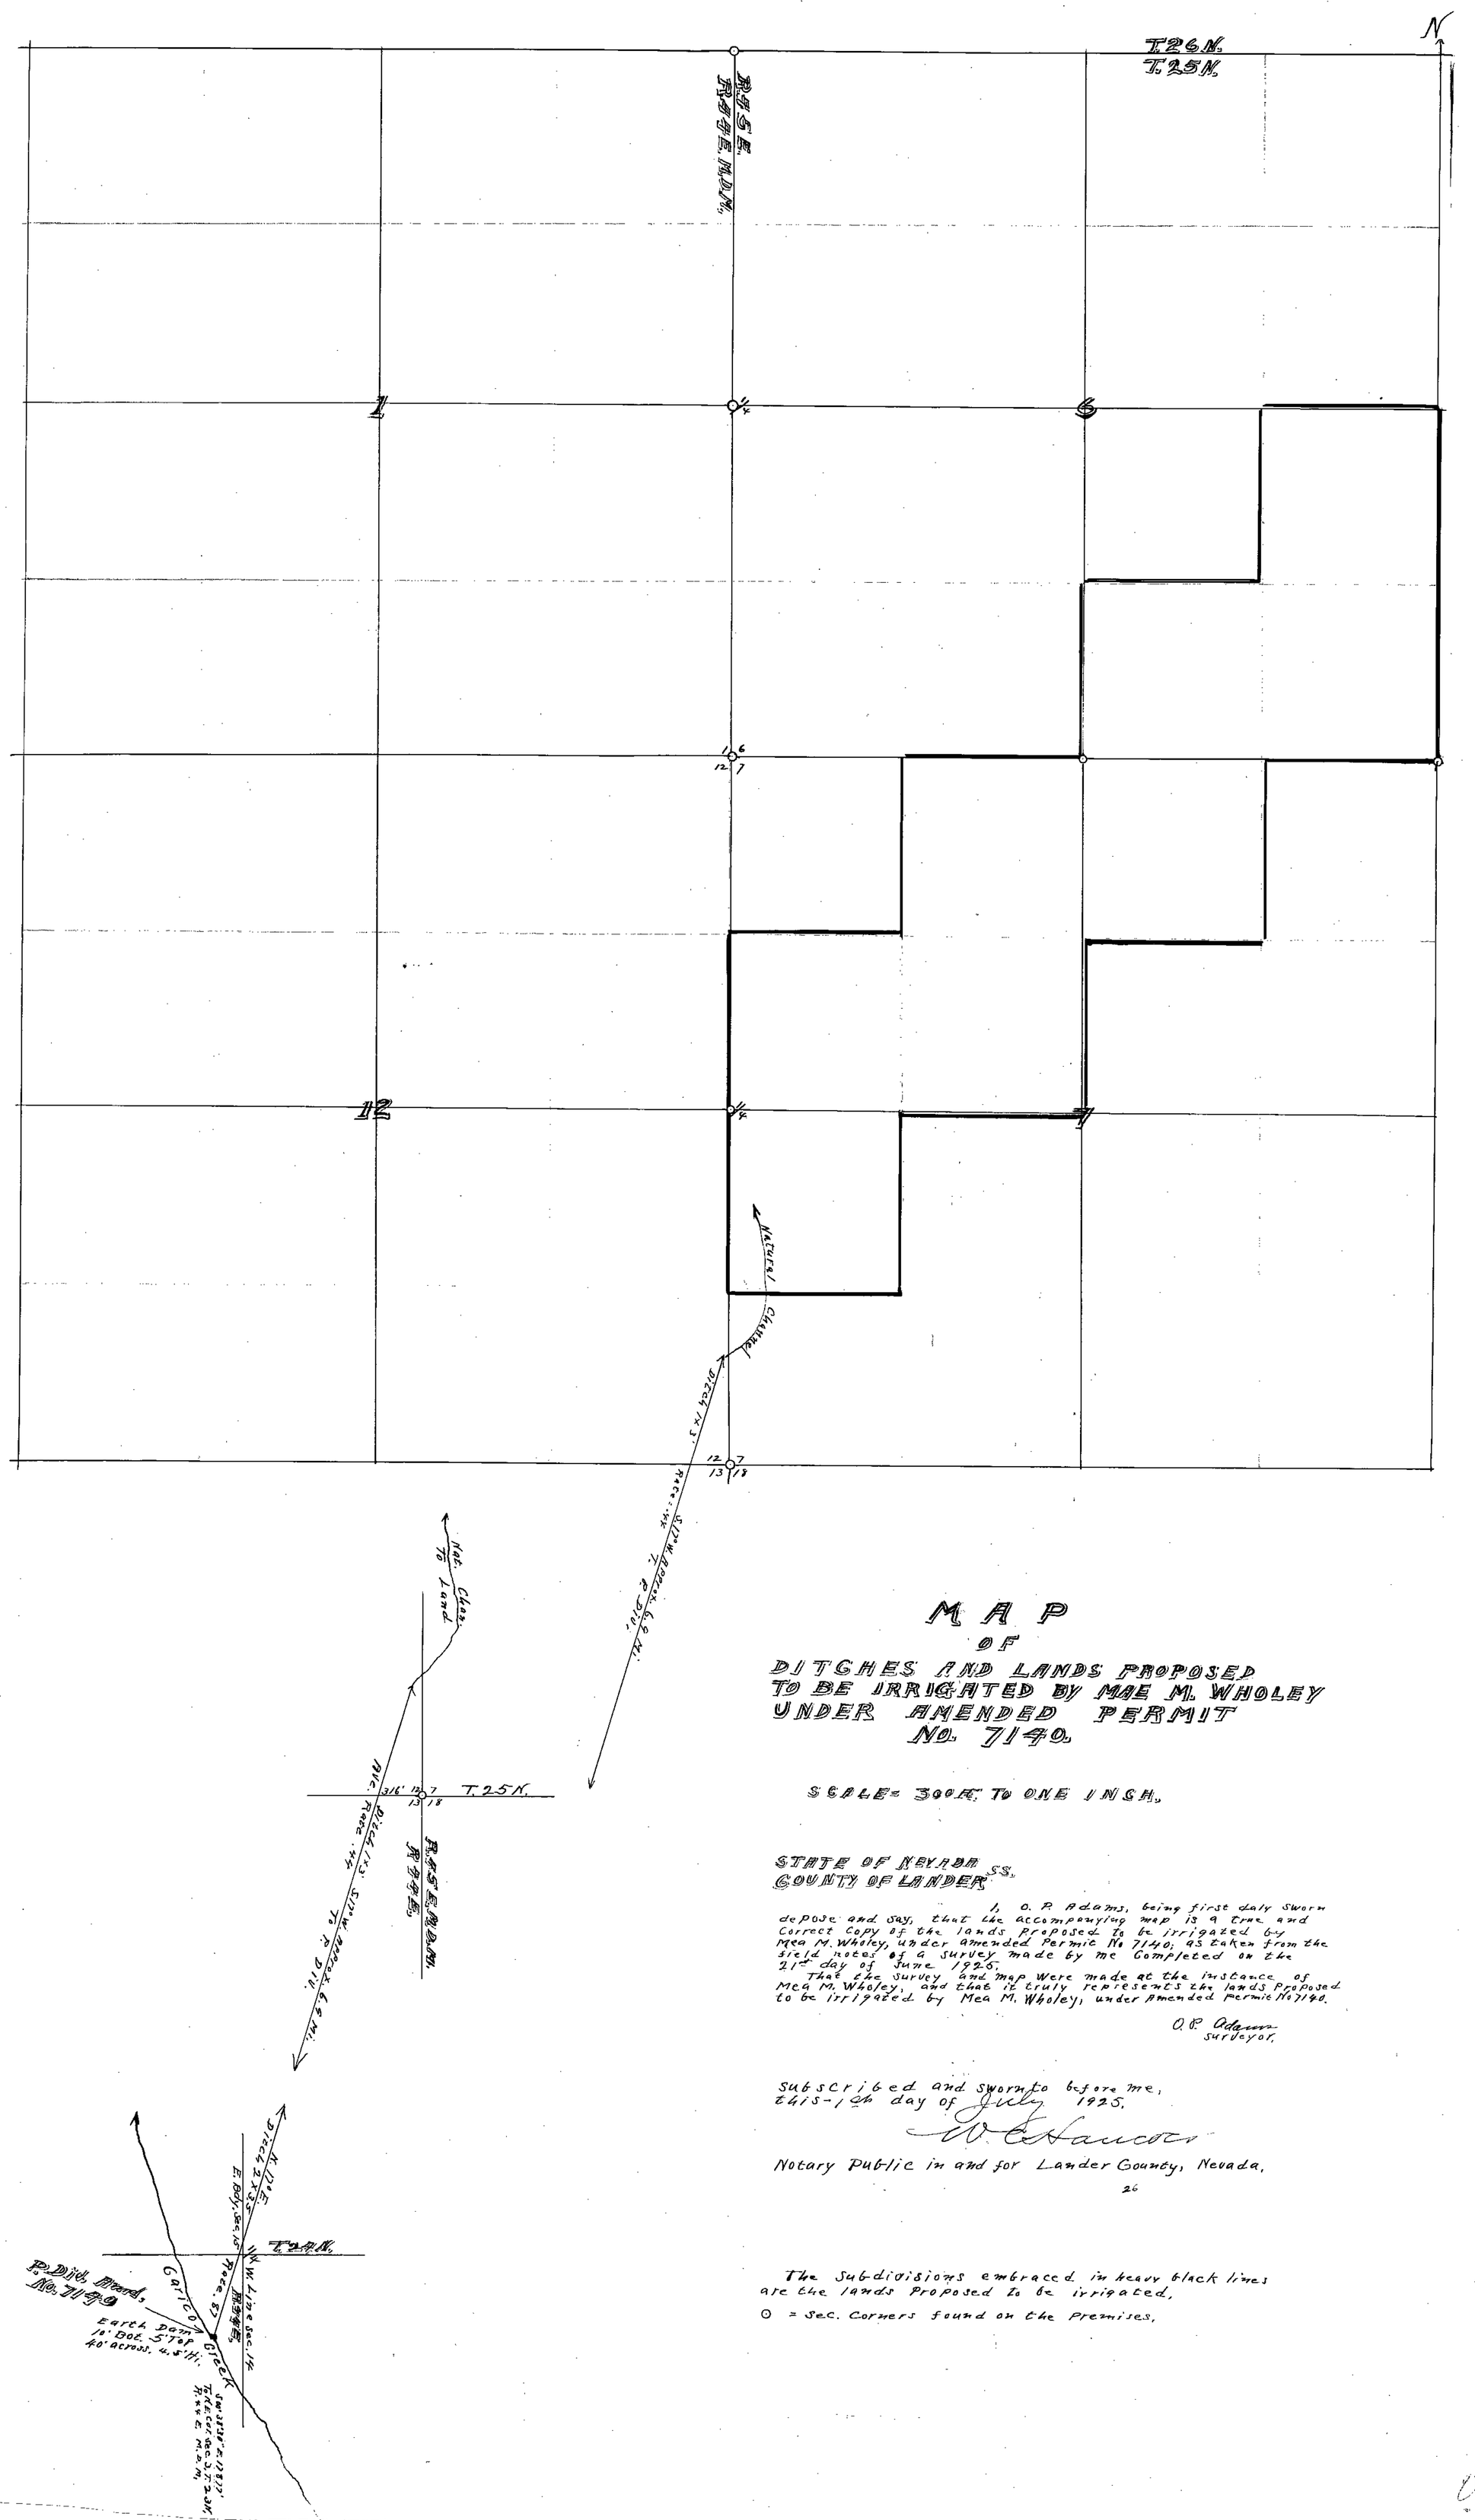

MAP
OF
DITCHES AND LANDS PROPOSED TO BE IRRIGATED BY MAE M. WHOLEY UNDER AMENDED PERMIT No. 7140.

SCALE= 300 FT. TO ONE INCH.

STATE OF NEVADA
COUNTY OF LANDER } SS.

I, O. P. Adams, being first daly sworn depose and say, that the accompanying map is a true and Correct Copy of the lands proposed to be irrigated by Mea M. Wholey, under amended Permit No 7140; as taken from the field notes of a survey made by me Completed on the 21st day of June 1925.

That the survey and map were made at the instance of Mea M. Wholey, and that it truly represents the lands proposed to be irrigated by Mea M. Wholey, under Amended permit No 7140.

O. P. Adams
Surveyor.

Subscribed and sworn to before me, this 1 day of July 1925.

W. E. Hancock

Notary Public in and for Lander County, Nevada,

26

The subdivisions embraced in heavy black lines are the lands proposed to be irrigated,

O = Sec. Corners found on the premises,

Certificate No. 1784 Issued March 11, 1922

FILED
JUL 2 1925
STATE ENGINEER'S OFFICE

7140

OPA 7-2-25