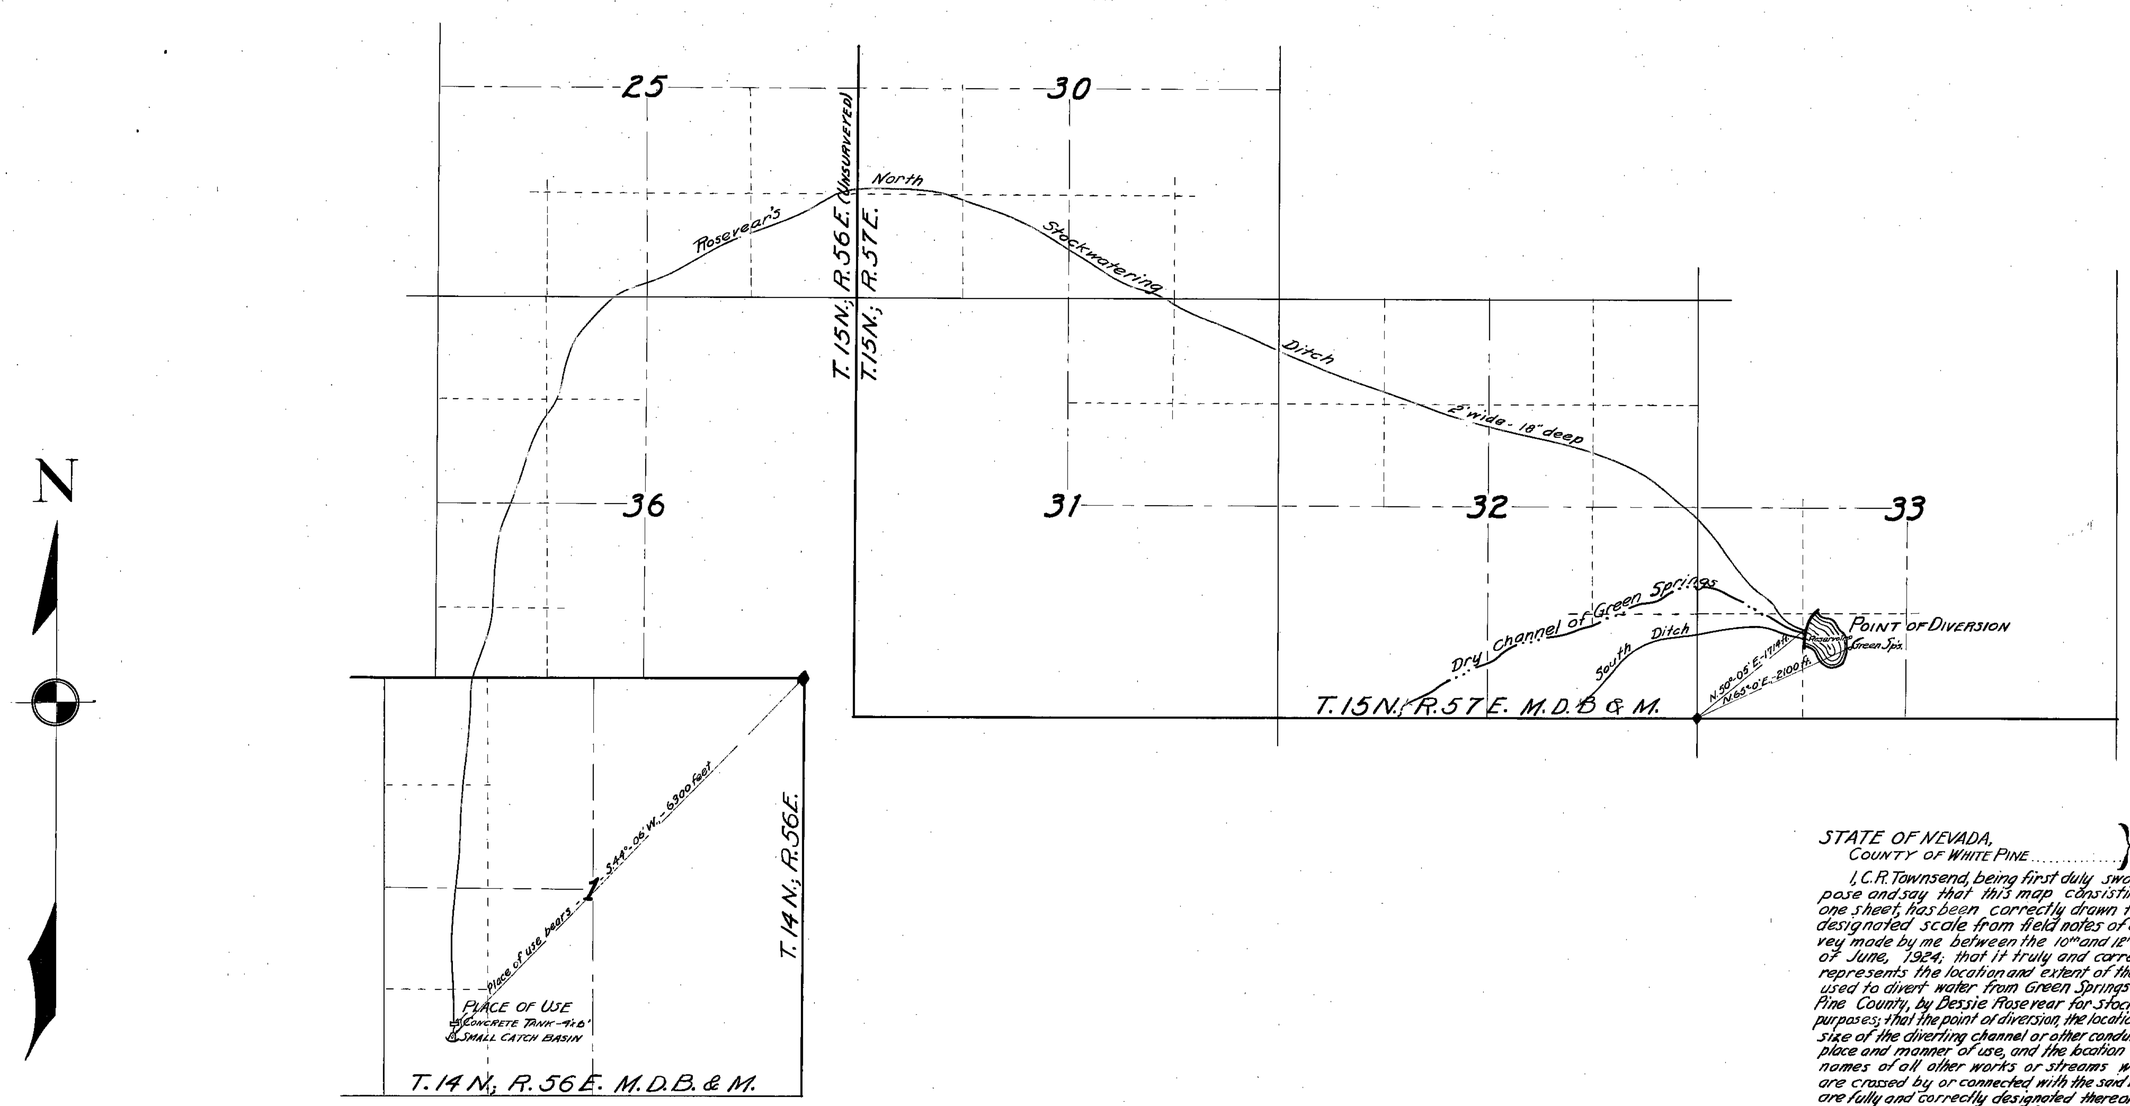

STATE OF NEVADA,
COUNTY OF WHITE PINE ..... } S.S.

I, C.R. Townsend, being first duly sworn, depose and say that this map consisting of one sheet, has been correctly drawn to the designated scale from field notes of a survey made by me between the 10th and 12th days of June, 1924; that it truly and correctly represents the location and extent of the works used to divert water from Green Springs in White Pine County, by Bessie Rosevear for stockwatering purposes; that the point of diversion, the location and size of the diverting channel or other conduit, the place and manner of use, and the location and names of all other works or streams which are crossed by or connected with the said works, are fully and correctly designated thereon.

C.R. Townsend
STATE WATER RIGHT SURVEYOR

Subscribed and sworn to before me this 2nd day of February, 1931.

NOTARY PUBLIC IN AND FOR WHITE PINE COUNTY, NEVADA.

SCALE: 1 IN. = 1000 FT.

0 100 600 1600 3100 5000 Feet

MAP TO ACCOMPANY
PROOF OF BENEFICIAL USE UNDER APPLICATION NO. 7143
FOR
STOCKWATERING
BY
BESSIE ROSEVEAR
FROM
GREEN SPRINGS

FILED
2-26-1931
STATE ENGINEER'S OFFICE

Certificate No. 7[illegible] Issued December 14, 1932

7143