Section	Sub division	Township	Range	Remarks
10	SE¼	18 N	54 E	Surveyed Land

PROPOSED WORKS

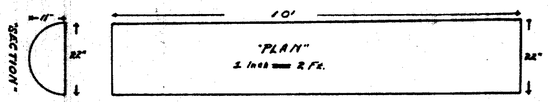

Dimensions of proposed troughs about seven in number, to be put at the point of diversion of Angelo Billy spring. About 30 ft. of 1½" pipe to be used for conducting water to the troughs from the spring.

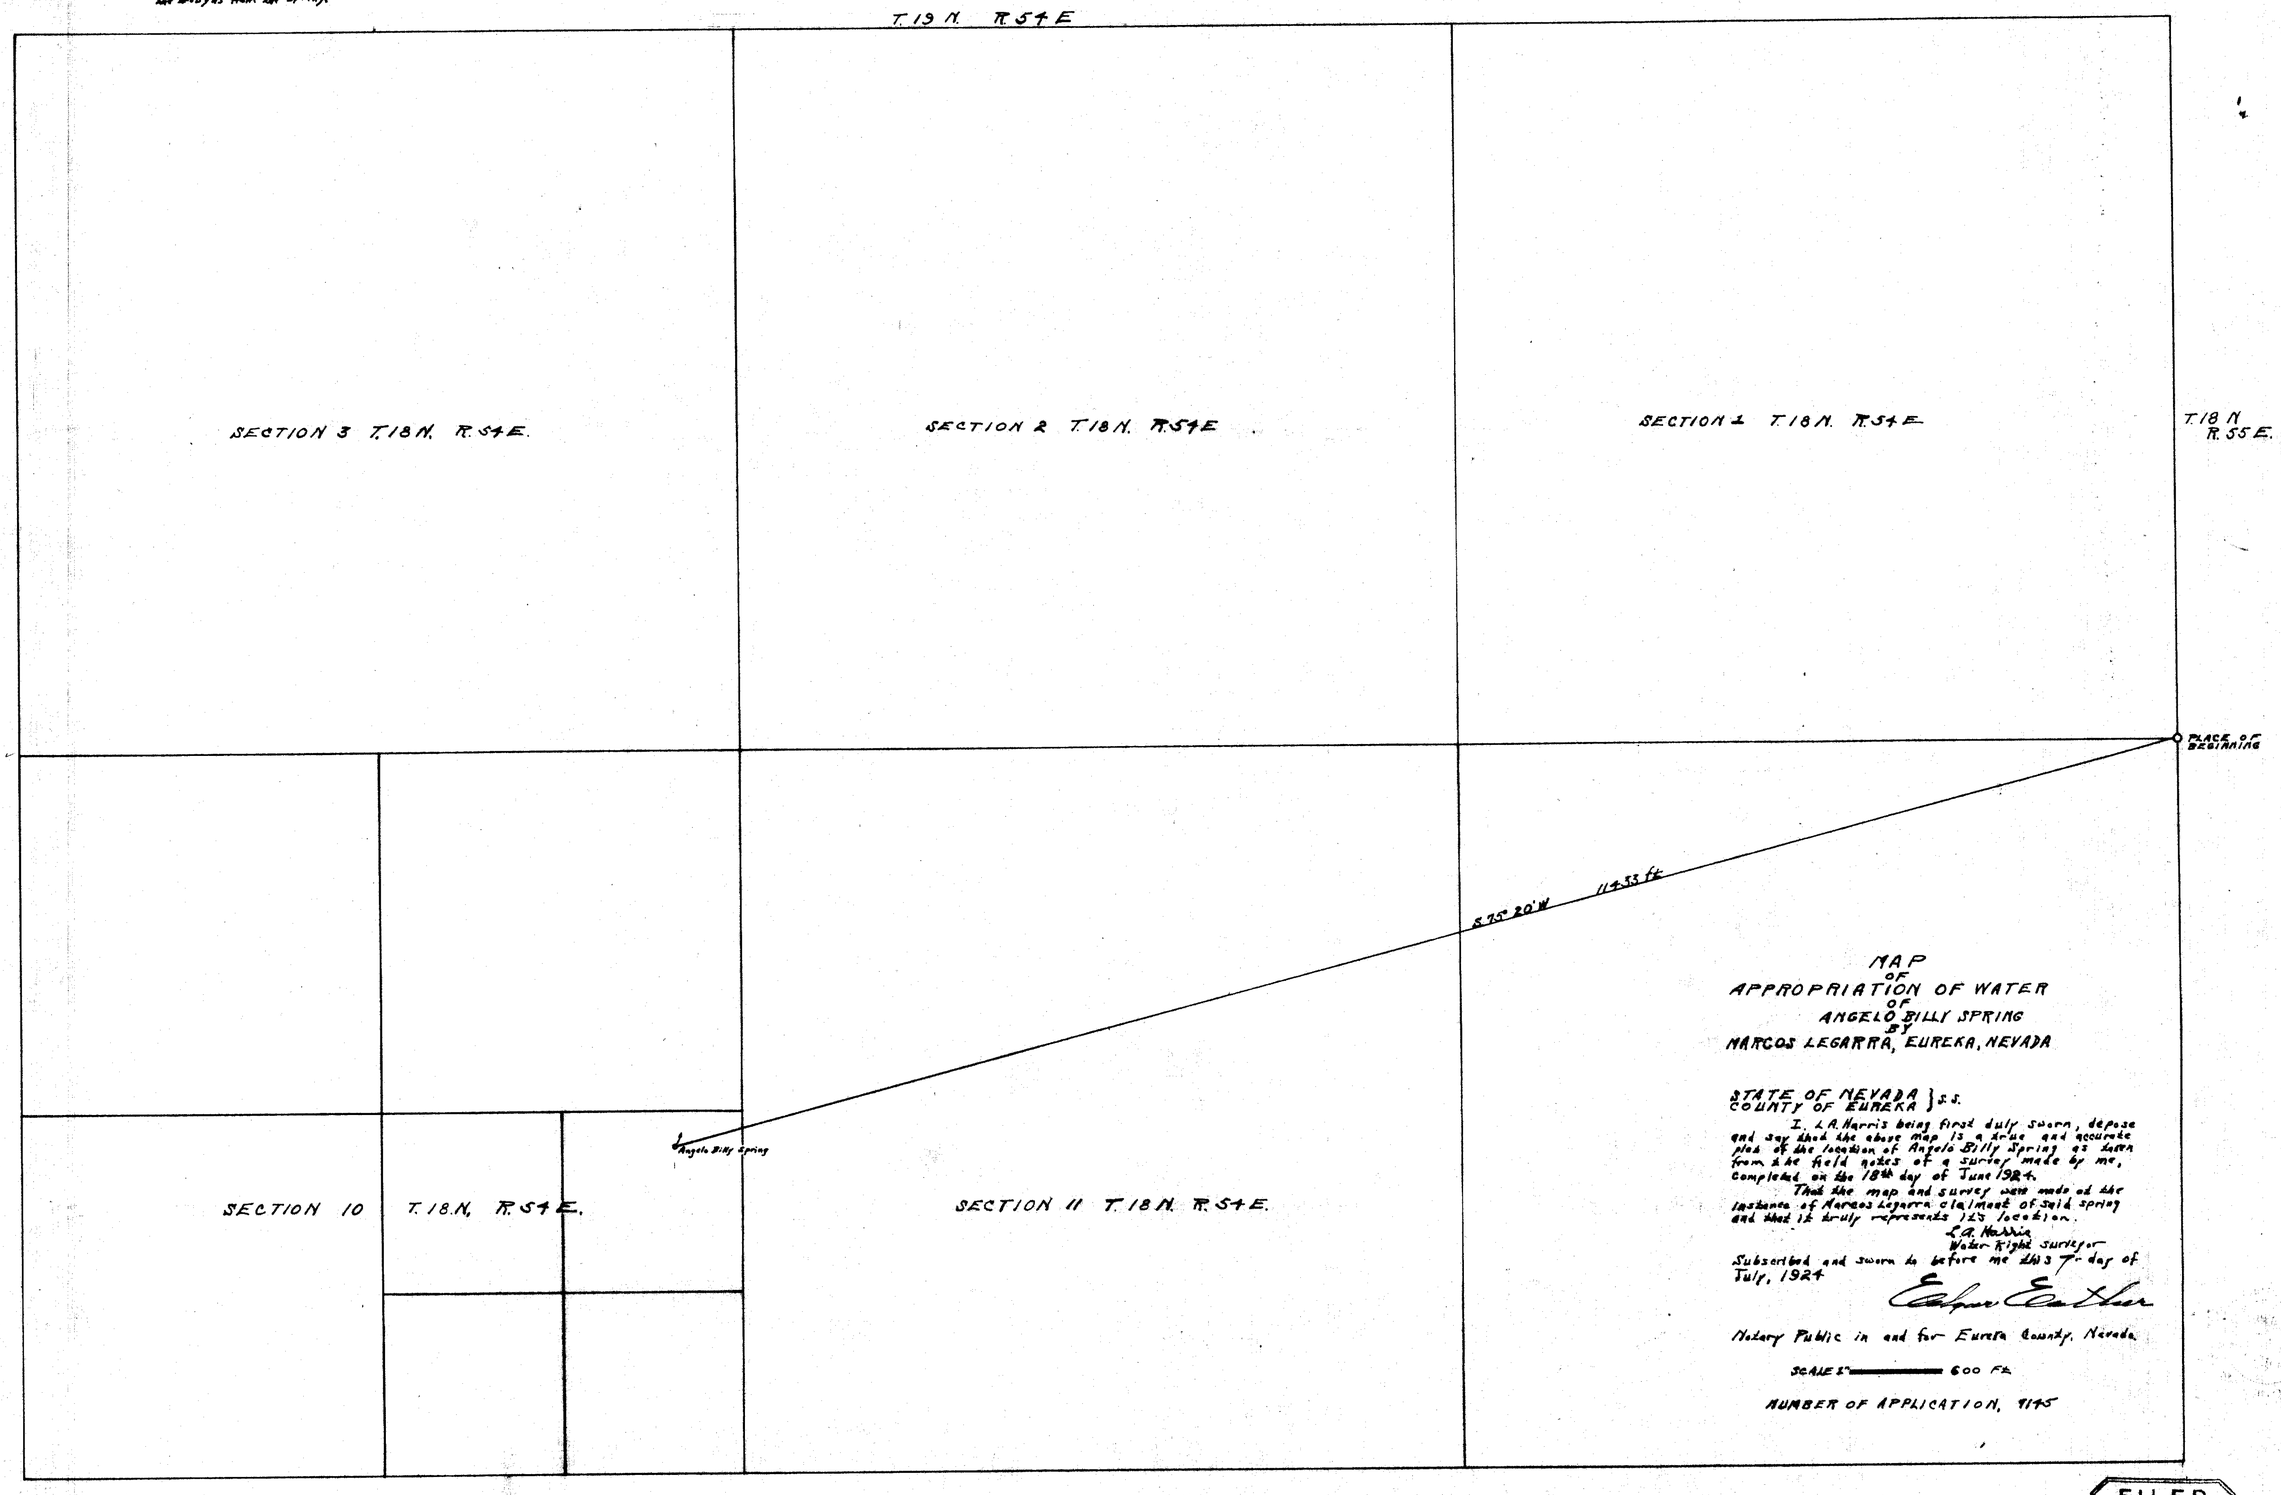

MAP
OF
APPROPRIATION OF WATER
OF
ANGELO BILLY SPRING
BY
MARCOS LEGARRA, EUREKA, NEVADA

STATE OF NEVADA } S.S.
COUNTY OF EUREKA }

I, L.A. Harris being first duly sworn, depose and say that the above map is a true and accurate plat of the location of Angelo Billy Spring as taken from the field notes of a survey made by me, completed on the 18th day of June 1924.

That the map and survey were made at the instance of Marcos Legarra claimant of said spring and that it truly represents its location.

L.A. Harris
Water Right Surveyor

Subscribed and sworn to before me this 7th day of July, 1924

Edgar Esther

Notary Public in and for Eureka County, Nevada.

SCALE 1" ——— 600 Ft.

NUMBER OF APPLICATION, 9145

Certificate No. 1228, Bk. 5 issued Sept. 10, 1926 for 0.0125 c.f.s. stock

FILED
Sept. 15, 1924
STATE ENGINEER'S OFFICE

(S) 7-10-24

V11094 9145