Section	Sub-division	Township	Range	Remarks
3	NE¼	18 N	54 E	Surveyed Land

PROPOSED WORKS

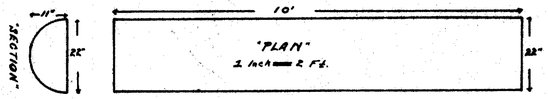

Dimensions of proposed troughs, about seven in number, to be put at the point of diversion of water at Red Rock Spring. About 200 ft of 1½" pipe to be used for conducting water to the troughs from the spring.

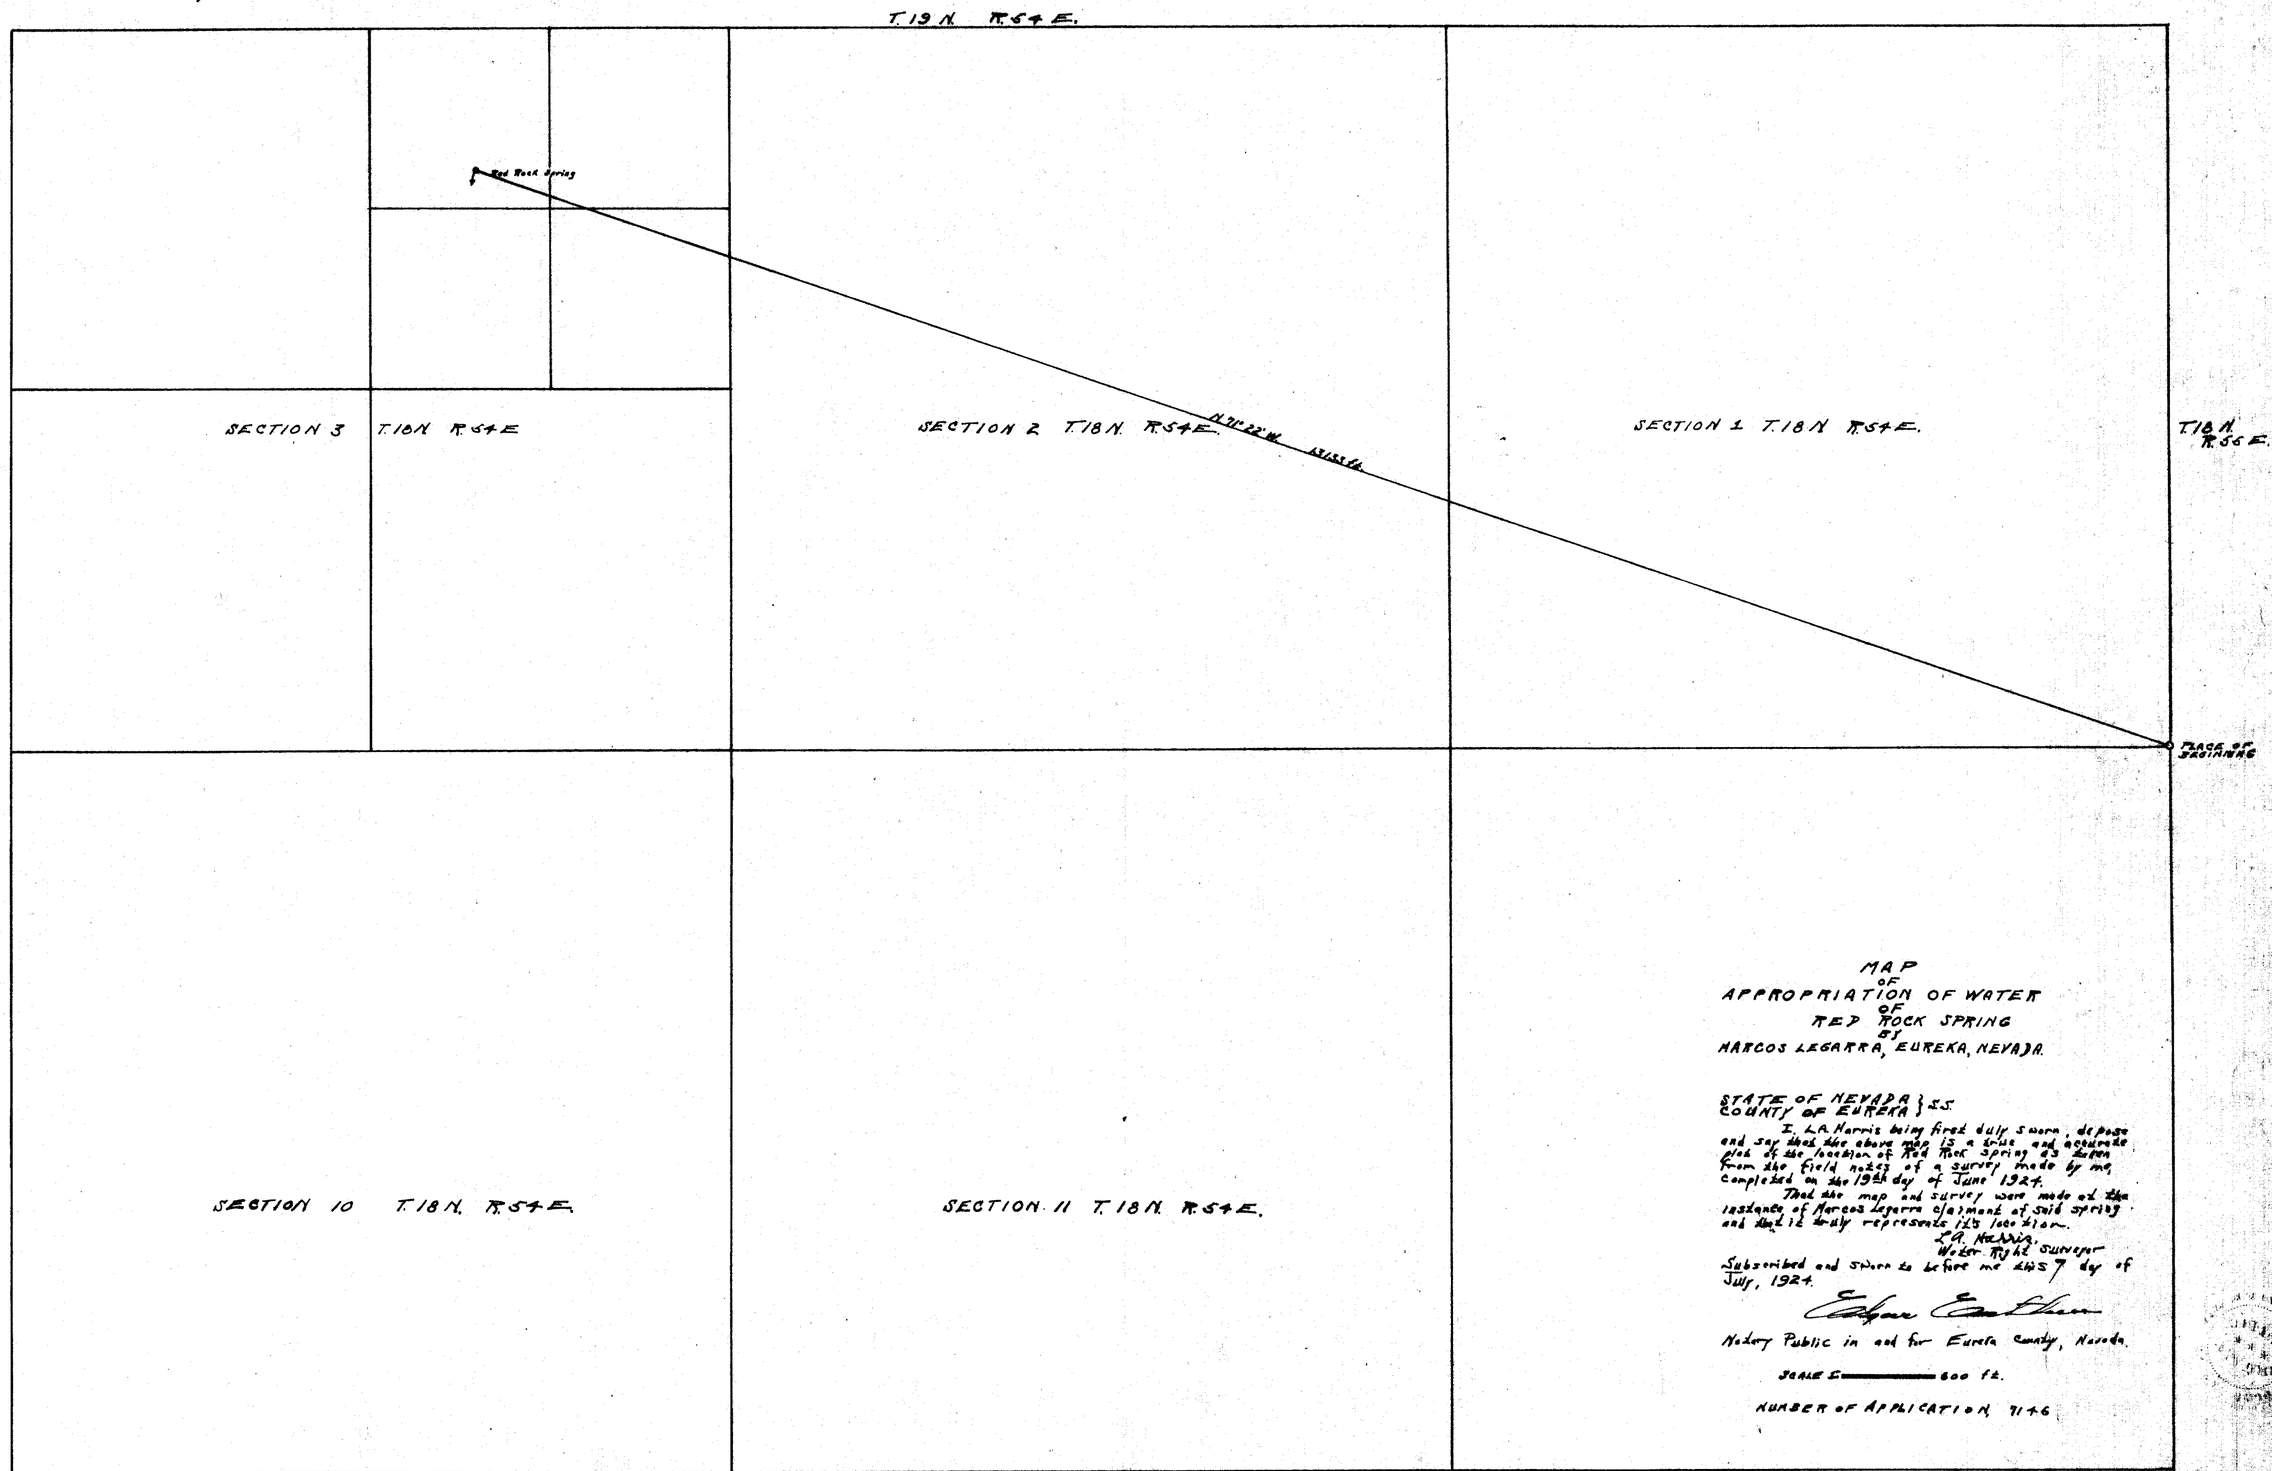

MAP
OF
APPROPRIATION OF WATER
OF
RED ROCK SPRING
BY
MARCOS LEGARRA, EUREKA, NEVADA.

STATE OF NEVADA } S.S.
COUNTY OF EUREKA }

I, L.A. Harris being first duly sworn, depose and say that the above map is a true and accurate plat of the location of Red Rock Spring as taken from the field notes of a survey made by me, completed on the 19th day of June 1924.

That the map and survey were made at the instance of Marcos Legarra claimant of said spring and that it truly represents its location.

L.A. Harris,
Water Right Surveyor

Subscribed and sworn to before me this 7 day of July, 1924.

Edgar Earthen

Notary Public in and for Eureka County, Nevada.

SCALE 1" = 600 ft.

NUMBER OF APPLICATION 7146

Certificate No. 1229, Bk. 5 issued Sept. 10, 1926 for 0.0125 c.f.s. stock.

FILED
Sept. 15, 1926
STATE ENGINEER'S OFFICE

7-10-24

11102