Section	Subdivision	TN	RE	Cultivated Acreage	Description of Culture	Date of first culture.
32	NE¼ SW¼	22	44	0.8	Meadow	
"	NW¼ SE¼	"	"	6.2	"	
"	NE¼ SE¼	"	"	6.8	"	
33	NW¼ SW¼	"	"	6.8	"	
"	NE¼ SW¼	"	"	4.3	"	
"	" "	"	"	1.1	Garden	
"	NW¼ SE¼	"	"	0.2	"	
"	" "	"	"	7.7	Meadow.	
"	" "	"	"	0.5	Grain.	
"	SW¼ NE¼	"	"	5.8	"	
"	" "	"	"	0.2	Meadow	
"	SE¼ NE¼	"	"	6.4	"	
"	" "	"	"	6.8	Grain	
"	" "	"	"	2.0	Rye Grass	
"	NE¼ SE¼	"	"	0.3	Meadow.	
		Total		55.5		

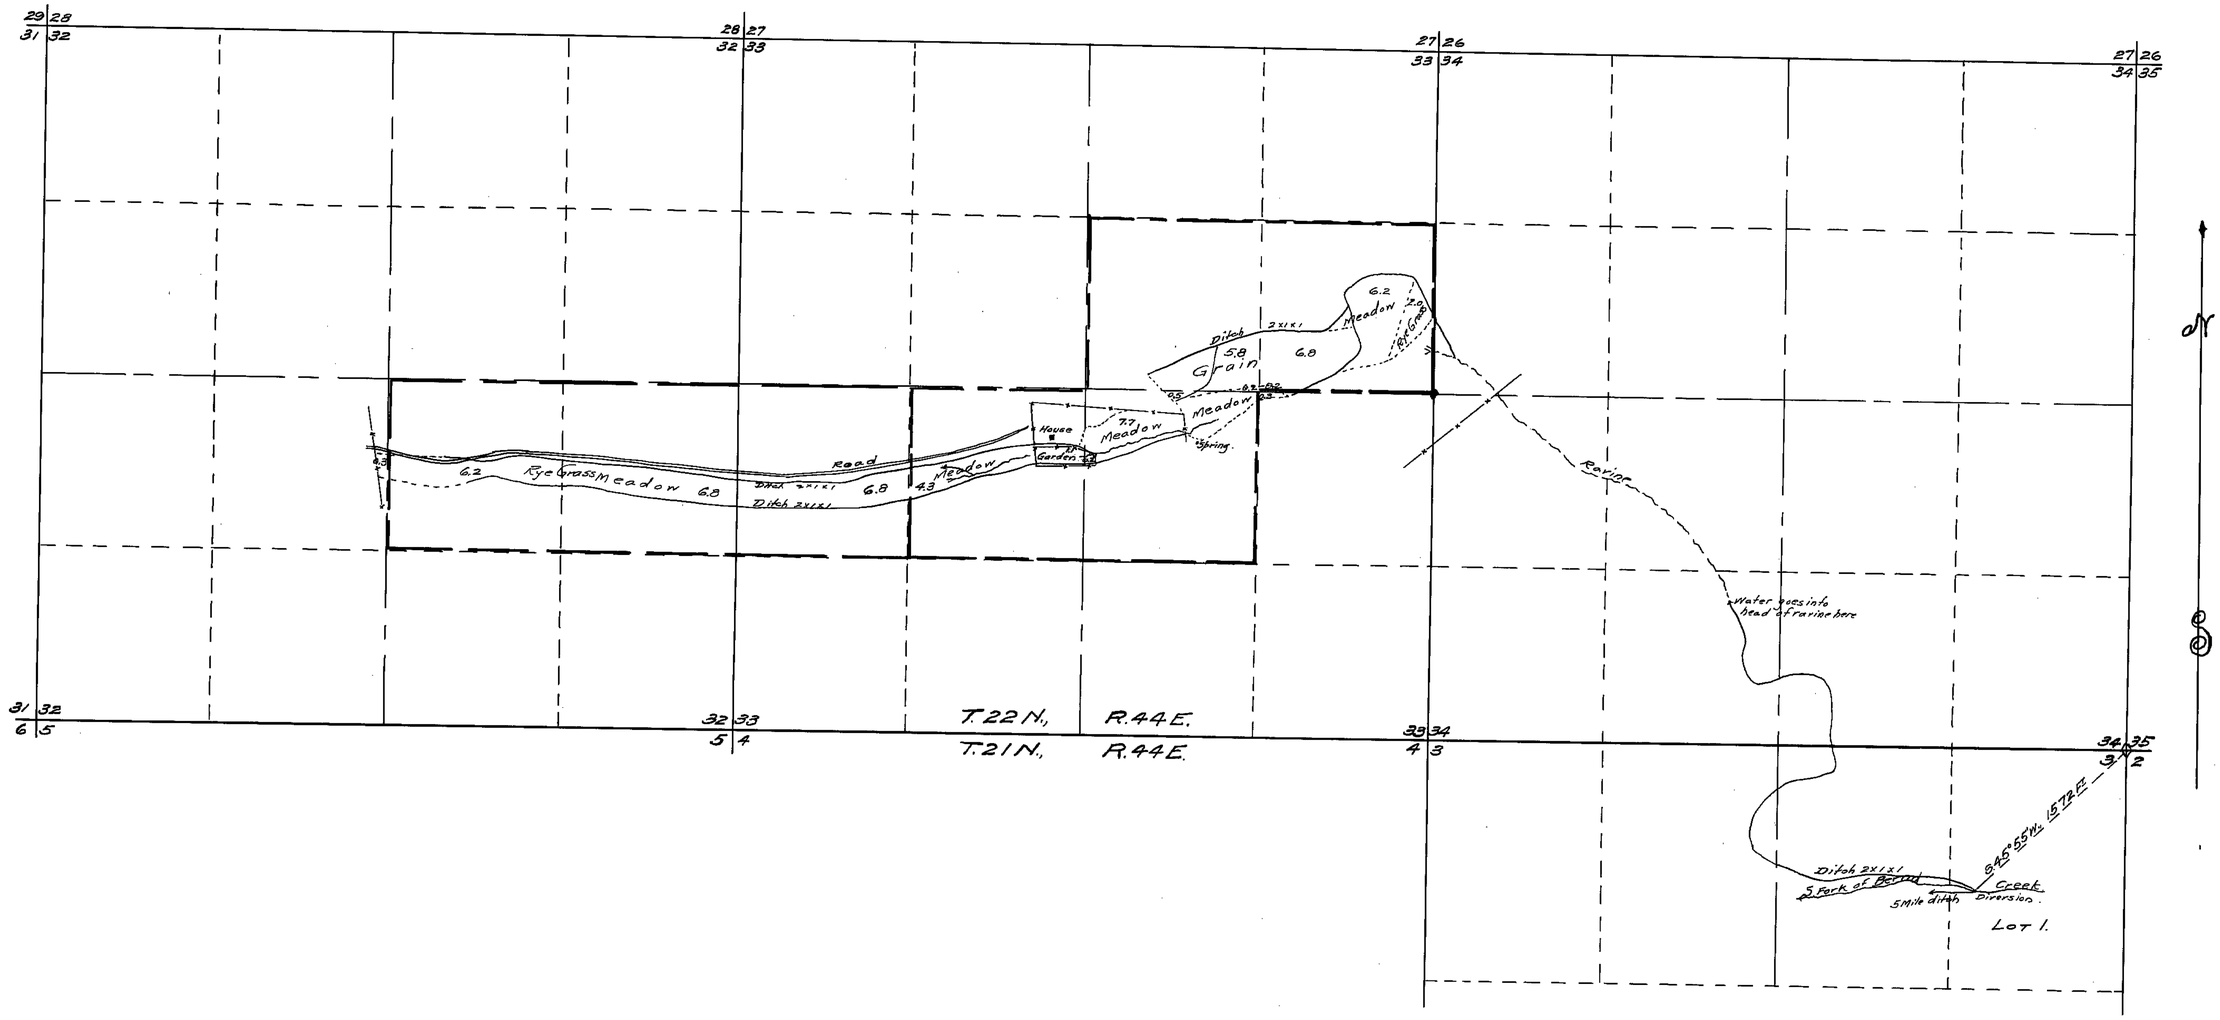

STATE OF NEVADA } ss
COUNTY OF ELKO }

I, Chas. F. DeArmond, being first duly sworn, depose and say, that this map, consisting of one sheet has been correctly drawn to the designated scale from field notes of a survey made by me on the 27th day of August 1928; that it truly and correctly represents the location and extent of the works used to divert water from South Fork of Bernd Creek in Lander County, by Lena S. Laborde for irrigation purposes under Application No. 7167. That the point of diversion, location, and size of the diverting channel, location and extent of the lands owned or controlled by the applicant upon which water applied for under application No. 7167 is used, together with the area and kind of culture in each 40. acre subdivision, and works or streams crossed by or connected with said works are fully and correctly designated thereon.

Chas. F. DeArmond.
State Water Right Surveyor.

Subscribed and sworn to before me this 5th. day of October, 1928.

Notary Public in and for Elko County, Nevada.

1 2 4 6 8 10 12 14 16 18 20 22 24
HUNDRED FEET

— 1510 — Dec. 26, 1929

FILED
Oct. 9, 1928

See 01720

MAP

TO ACCOMPANY PROOF OF BENEFICIAL USE
UNDER APPLICATION NO. 7167
FOR IRRIGATION
BY LENA SCIUCHETTI LABORDE
FROM SO. FORK OF BERND CREEK.

SURVEYED AUGUST 27, 1928
BY CHAS. F. DeARMOND
SCALE 1 INCH = 600 FEET

7167