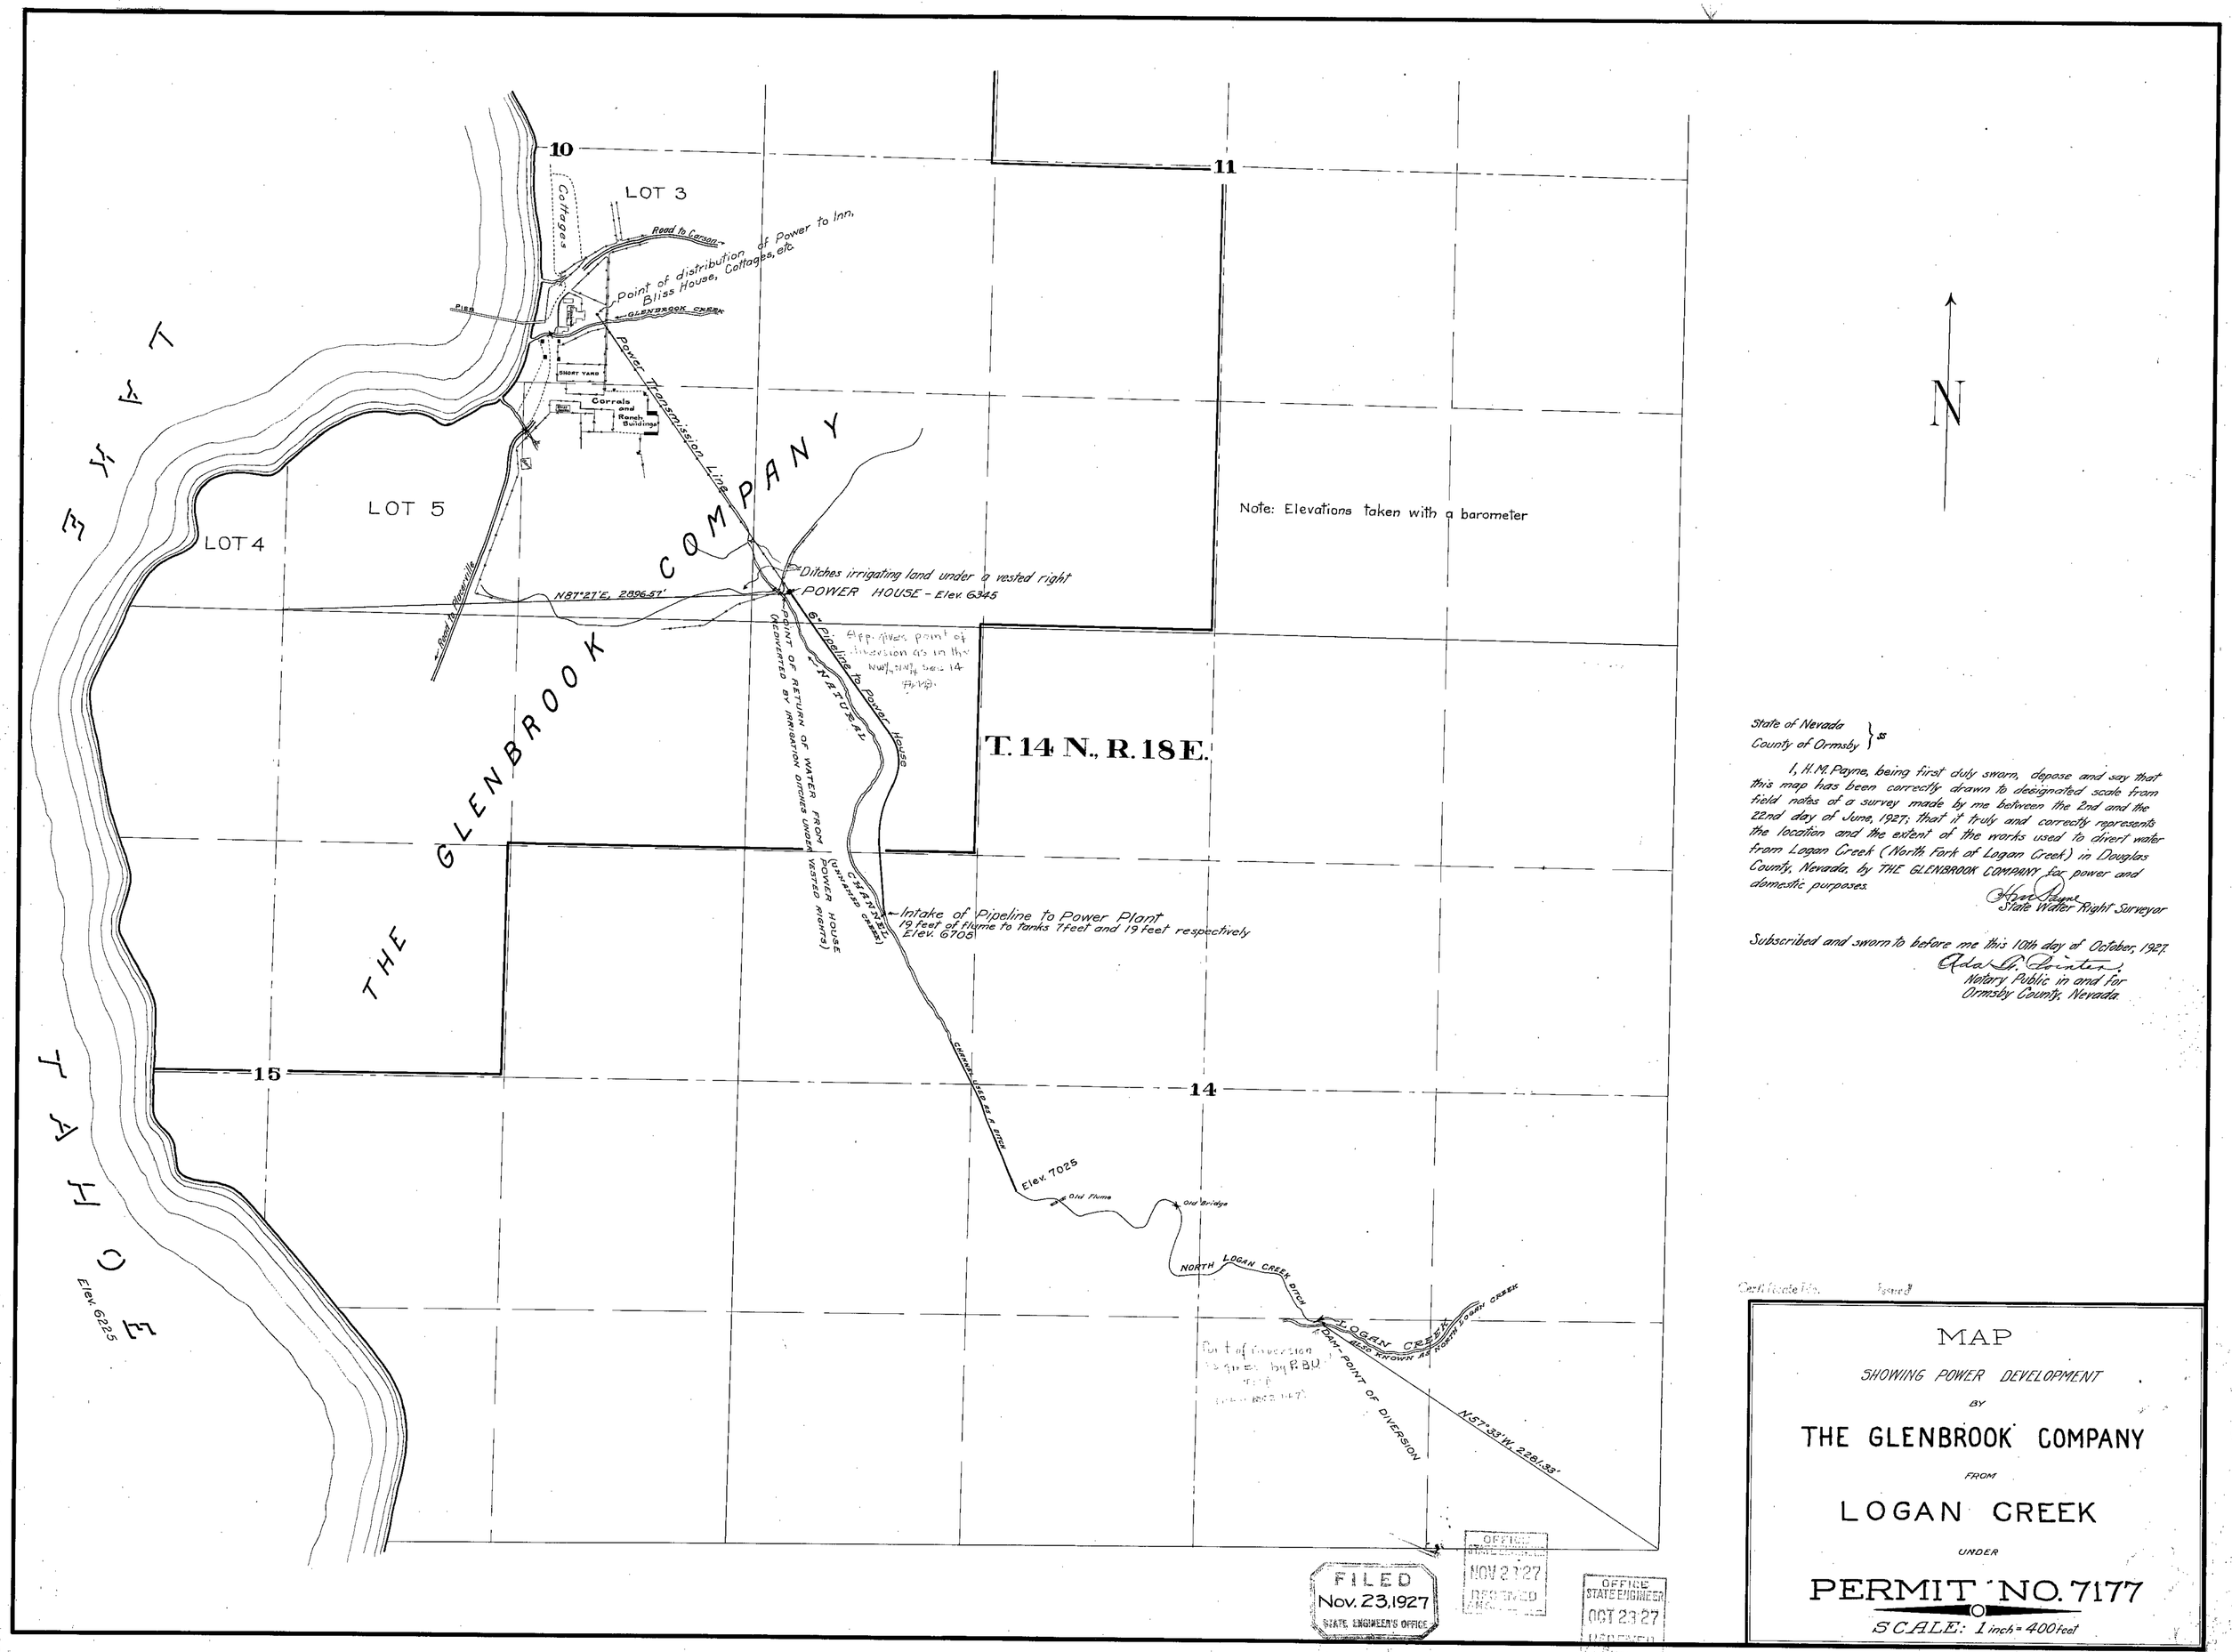

State of Nevada }
County of Ormsby } ss

I, H. M. Payne, being first duly sworn, depose and say that this map has been correctly drawn to designated scale from field notes of a survey made by me between the 2nd and the 22nd day of June, 1927; that it truly and correctly represents the location and the extent of the works used to divert water from Logan Creek (North Fork of Logan Creek) in Douglas County, Nevada, by THE GLENBROOK COMPANY for power and domestic purposes.

H. M. Payne
State Water Right Surveyor

Subscribed and sworn to before me this 10th day of October, 1927.

Adah L. Painter
Notary Public in and for
Ormsby County, Nevada

Certificate No. Issued

MAP

SHOWING POWER DEVELOPMENT

BY

THE GLENBROOK COMPANY

FROM

LOGAN CREEK

UNDER

PERMIT NO. 7177

SCALE: 1 inch = 400 feet

7177