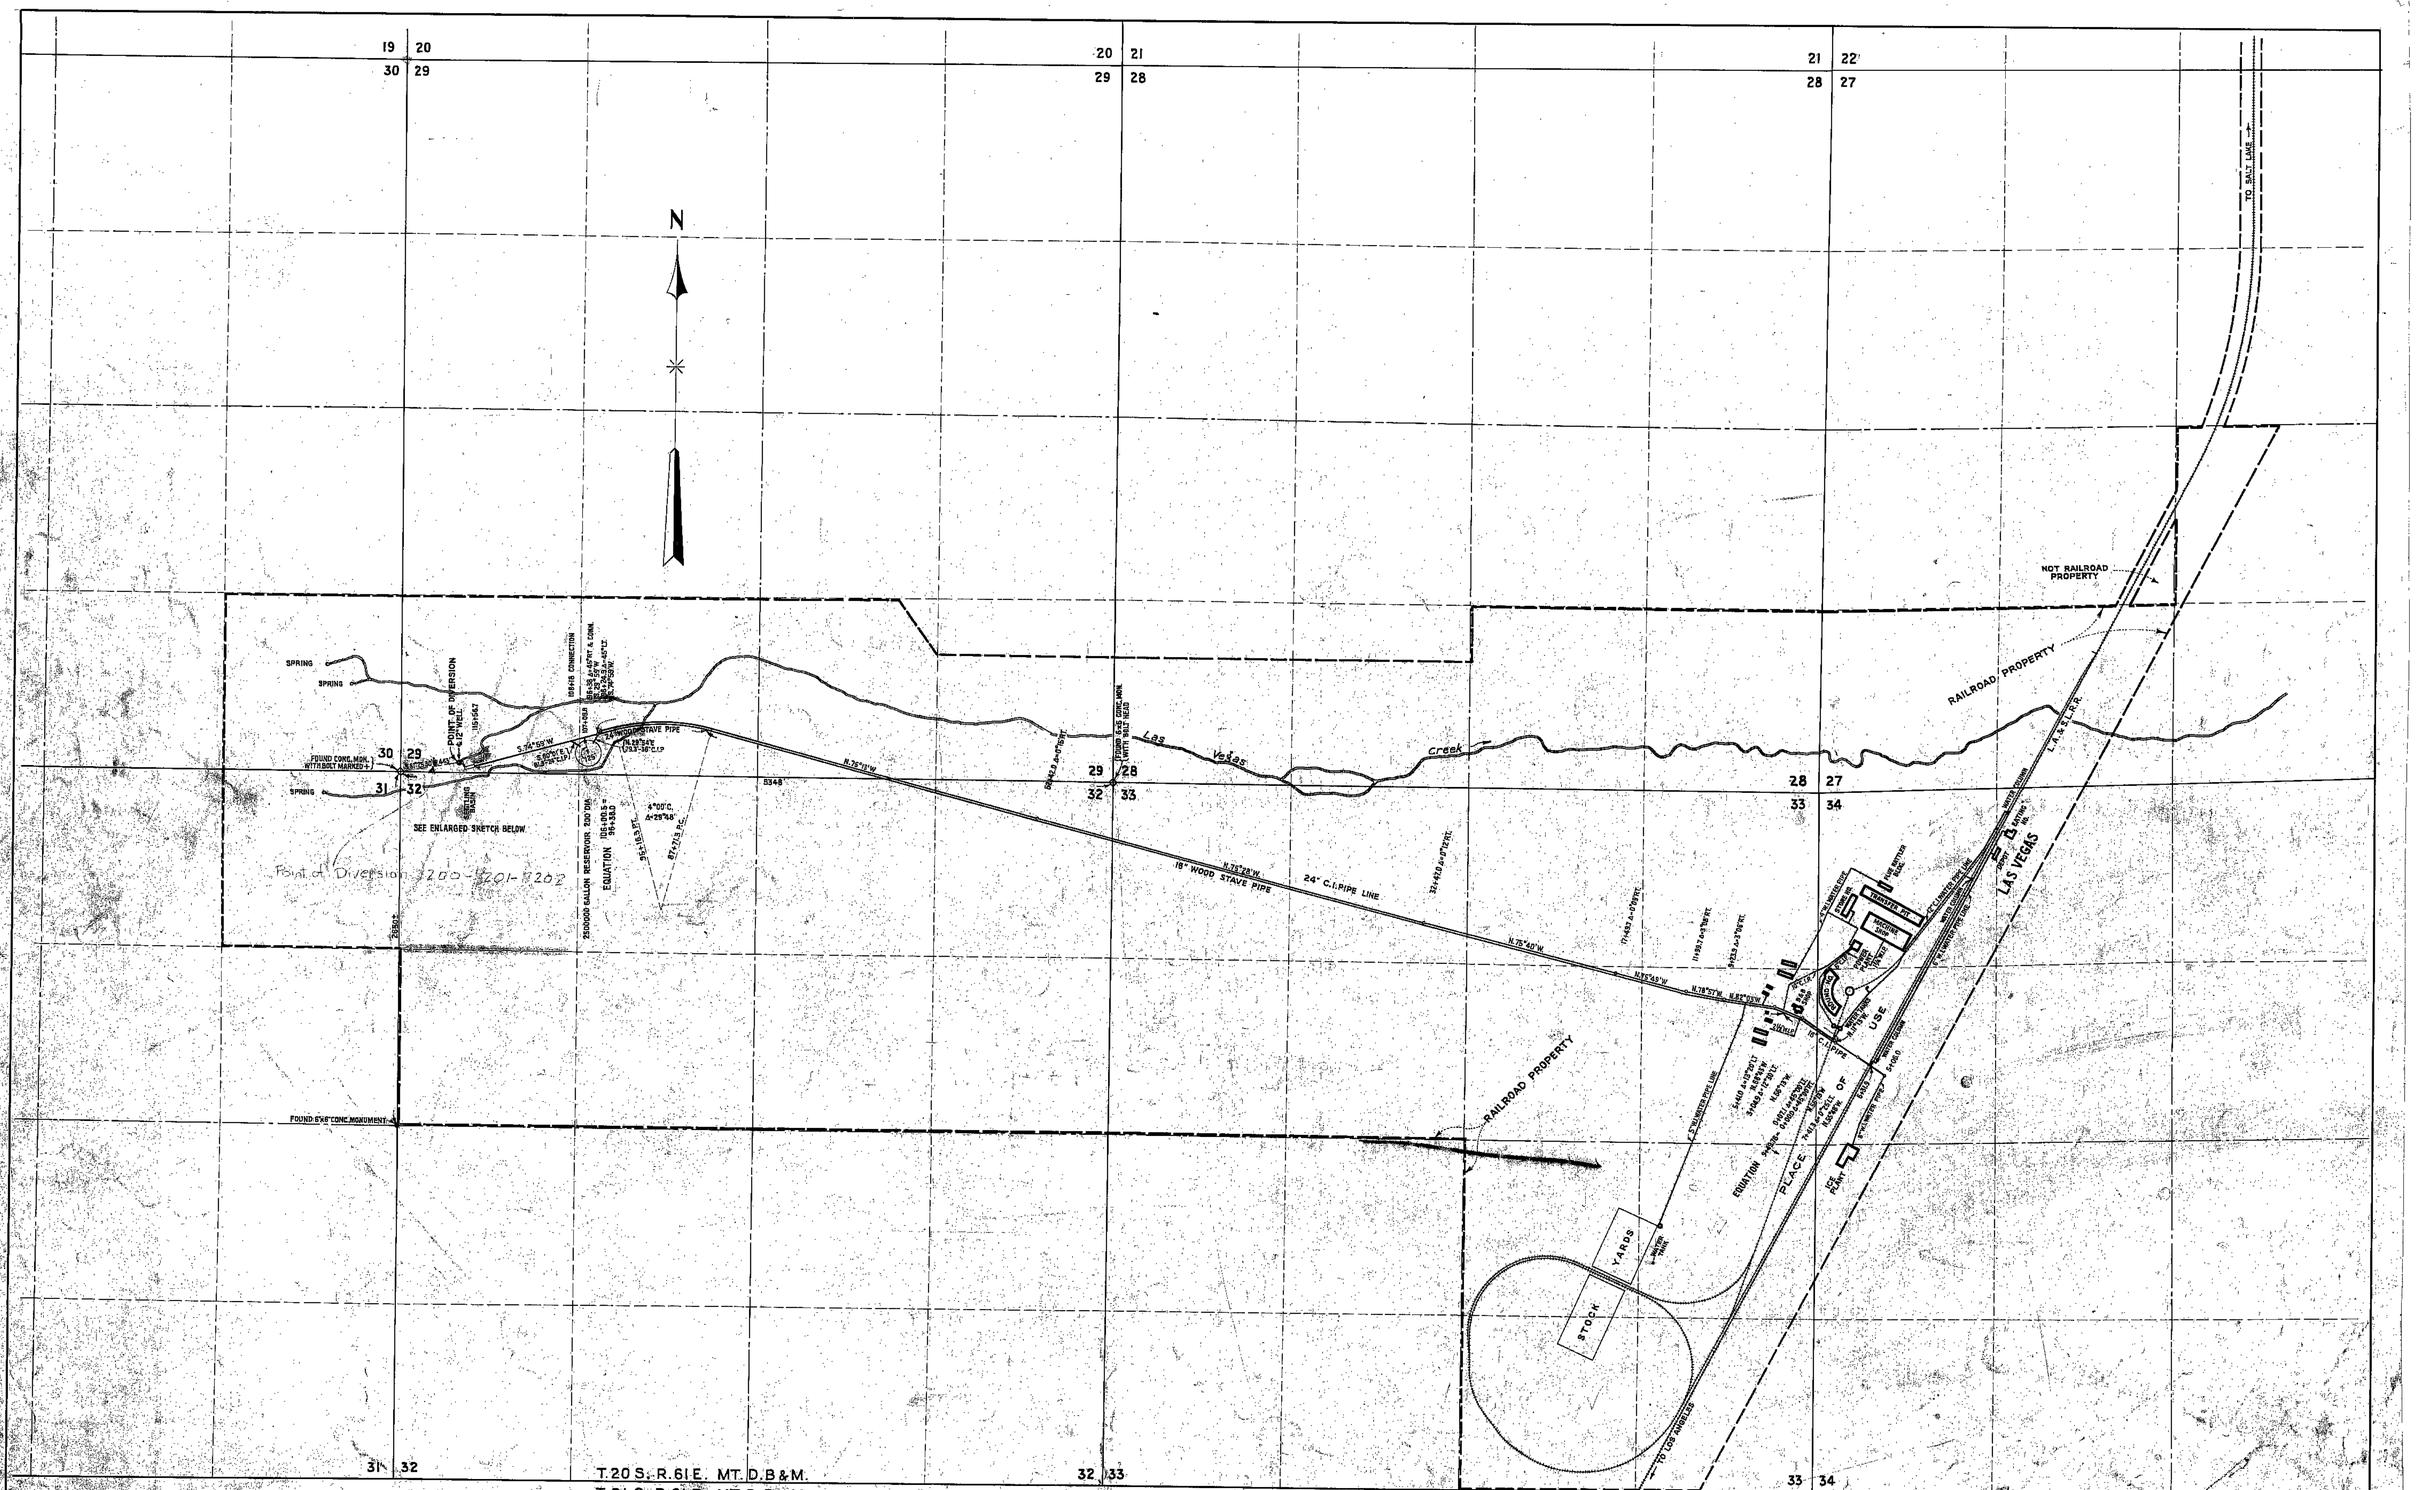

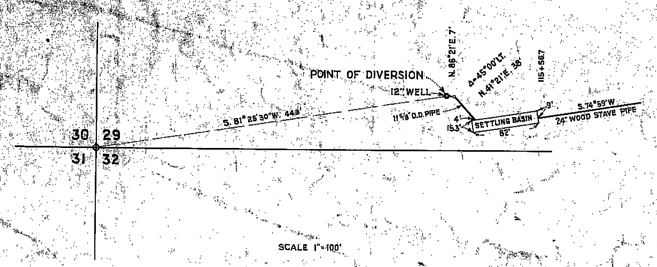

STATE OF NEVADA
County of Clark } S.S.

I, J. F. Hesse, being duly sworn, depose and say that this map consisting of one sheet, has been correctly drawn to the designated scale from field notes of a survey made under my supervision and direction between the 31 st. day of January and the 24 th. day of February, 1930, that it truly and correctly represents the location and extent of the works used to divert water from Las Vegas Valley Artesian Basin or Subterranean Channel in Clark County, by Los Angeles & Salt Lake Railroad Company for railroad purposes and all uses incidental thereto including domestic use. That the point of diversion, stock yards, ice plant, roundhouse, railroad shops, steam pump plant, shore houses, depot, buildings and grounds, railroad yards and points of use adjacent thereto, the sizes of pipe lines and the location and names of all other works or streams which are crossed by or connected with said works, are fully and correctly designated hereon.

J. F. Hesse
State Water Right Surveyor

Subscribed and sworn to before me this 28th day of February 1930.

Notary Public in and for Clark County, Nevada.

FILED
March 9, 1930
STATE ENGINEER'S OFFICE

Certificate No. 1631 Issued April 15, 1930.

MAP
TO ACCOMPANY PROOF OF THE APPLICATION
OF WATER TO BENEFICIAL USE BY
LOS ANGELES & SALT LAKE RAILROAD COMPANY
UNDER APPLICATION NO. 7200.
FEBRUARY 24, 1930

7200