Section	Subdivision	TN	RE	Acreage	Kind of Culture	Date of First Culture
36	SE¼ of NW¼	44	55	7.0	Sage + Grass	
"	" " "	"	"	4.53	" " "	
"	SW¼ of NW¼	"	"	3.9	" " "	
"	NW¼ of SW¼	"	"	3.0	" " "	
"	NE¼ of SW¼	"	"	10.4	" " "	
"	" " "	"	"	1.05	" " "	
"	" " "	"	"	2.10	Rye & Grass Meadow	
"	Lot 9	"	"	8.11	" " " "	
"	" "	"	"	0.51	Sage and Grass	
"	Lot 10	"	"	6.51	" " "	
"	" "	"	"	11.0	Rye Grass & Meadow	
"	SE¼ of SW¼	"	"	16.2	Sage + Grass	
1	Lot 2	43	55	3.72	" " "	
"	Lot 6	"	"	3.3	Rye Grass & Meadow	

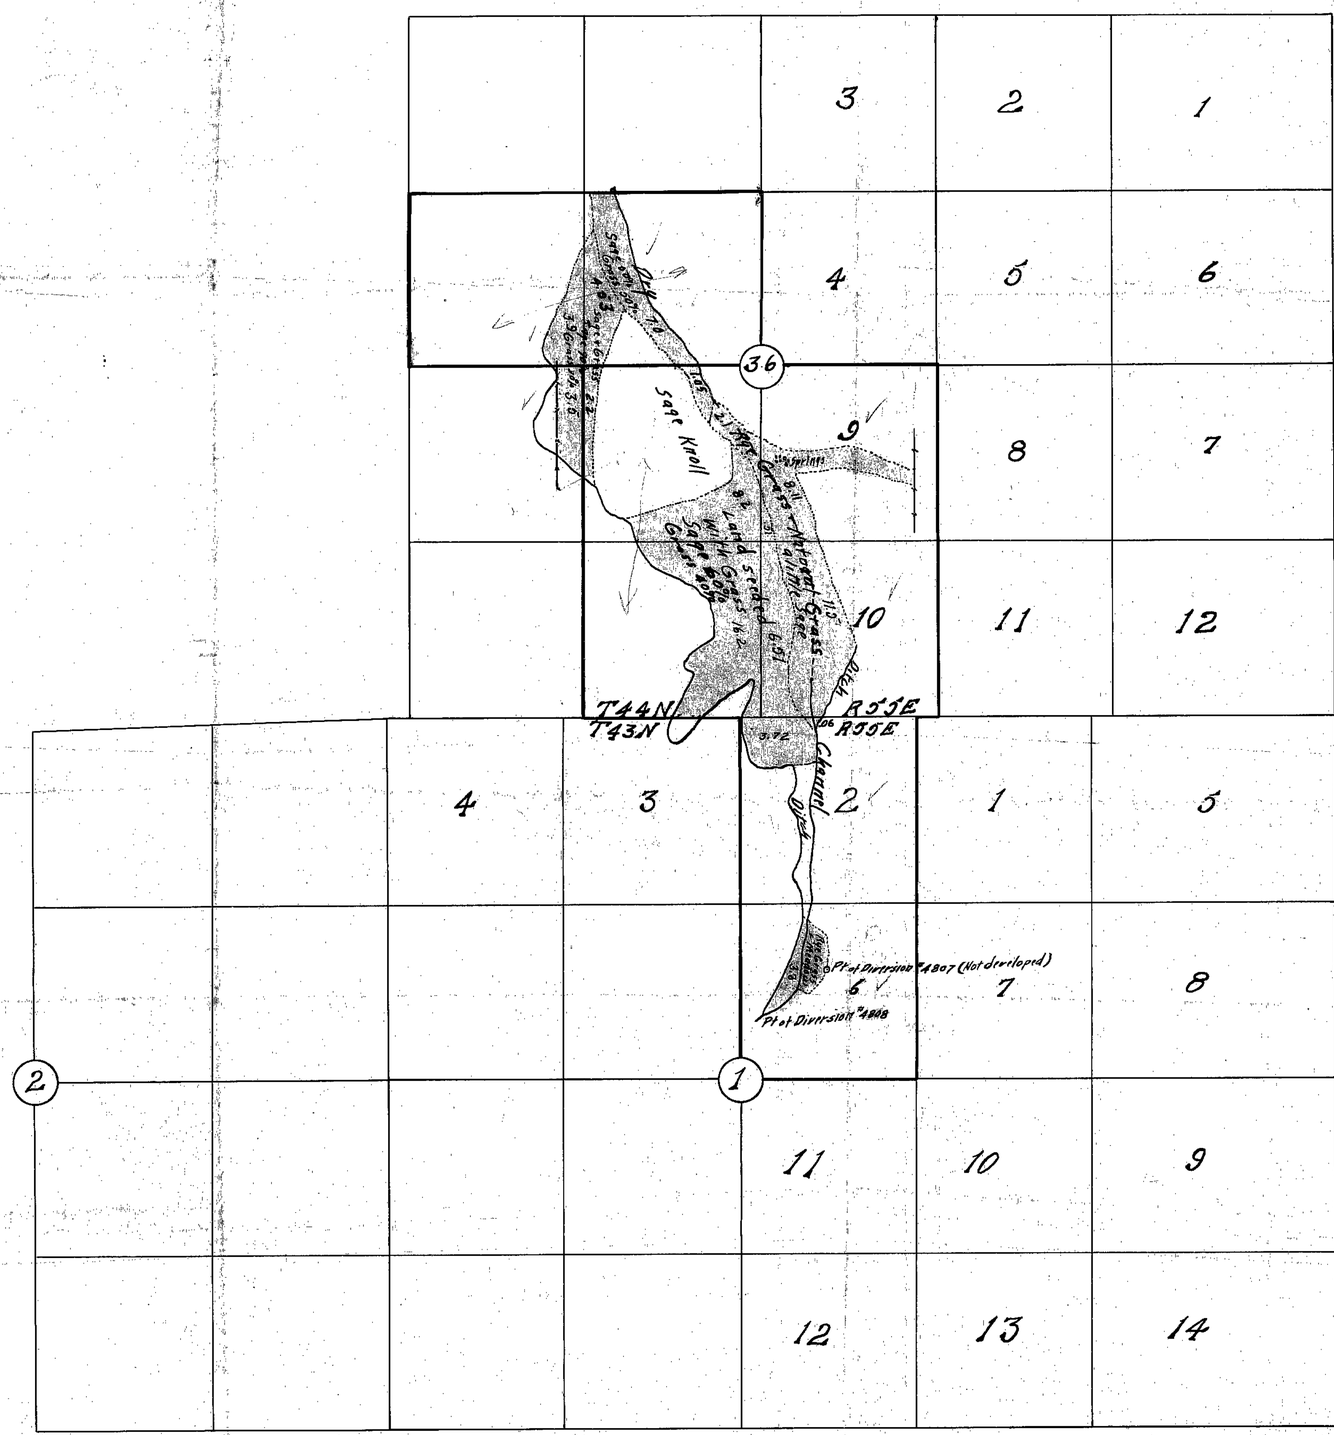

STATE OF NEVADA
COUNTY OF ELKO

W.H. Settelmeyer being first duly sworn, says that he is a resident of the State of Nevada, and that the above map of the lands of the lands irrigated by Cynthia I. Hines was taken from the field notes of a survey made by him on the 13th day Sept. 1922.

That the map and survey were made at the instance of Cynthia I. Hines owner of said lands, and that it truly represents the irrigated lands of said Cynthia I. Hines.

W.H. Settelmeyer

Subscribed and sworn to before me this 21st day of Sept. 1927

Deepha M. Jewell
Notary Public, in and for Elko County, Nevada.

I hereby certify that the above map is a true and accurate plat of lands irrigated by Cynthia Hines Burrows under Permit No. 7207.

I further certify that the above lands are of the same status at present as on the 13th day of Sept. 1922.

DATED This 27th day of April 1928

W.H. Settelmeyer
STATE WATER RIGHT SURVEYOR

10-11-26

CULTURAL MAP
OF LANDS OF
CYNTHIA I. HINES
WATER SOURCE: UNNAMED SPRING
WATER SYSTEM: OWYHEE RIVER
NORTH FORK, NEVADA
Surveyed by W.H. Settelmeyer
Scale 1" = 600

FILED
May 5, 1925
STATE ENGINEER

Under #7207 Certificate No. 1128 Book 5 June 18, 1925

Permit #~~4807 4808~~ #7207 Cynthia Hines Burrows

7207

7207
Cynthia Burrows