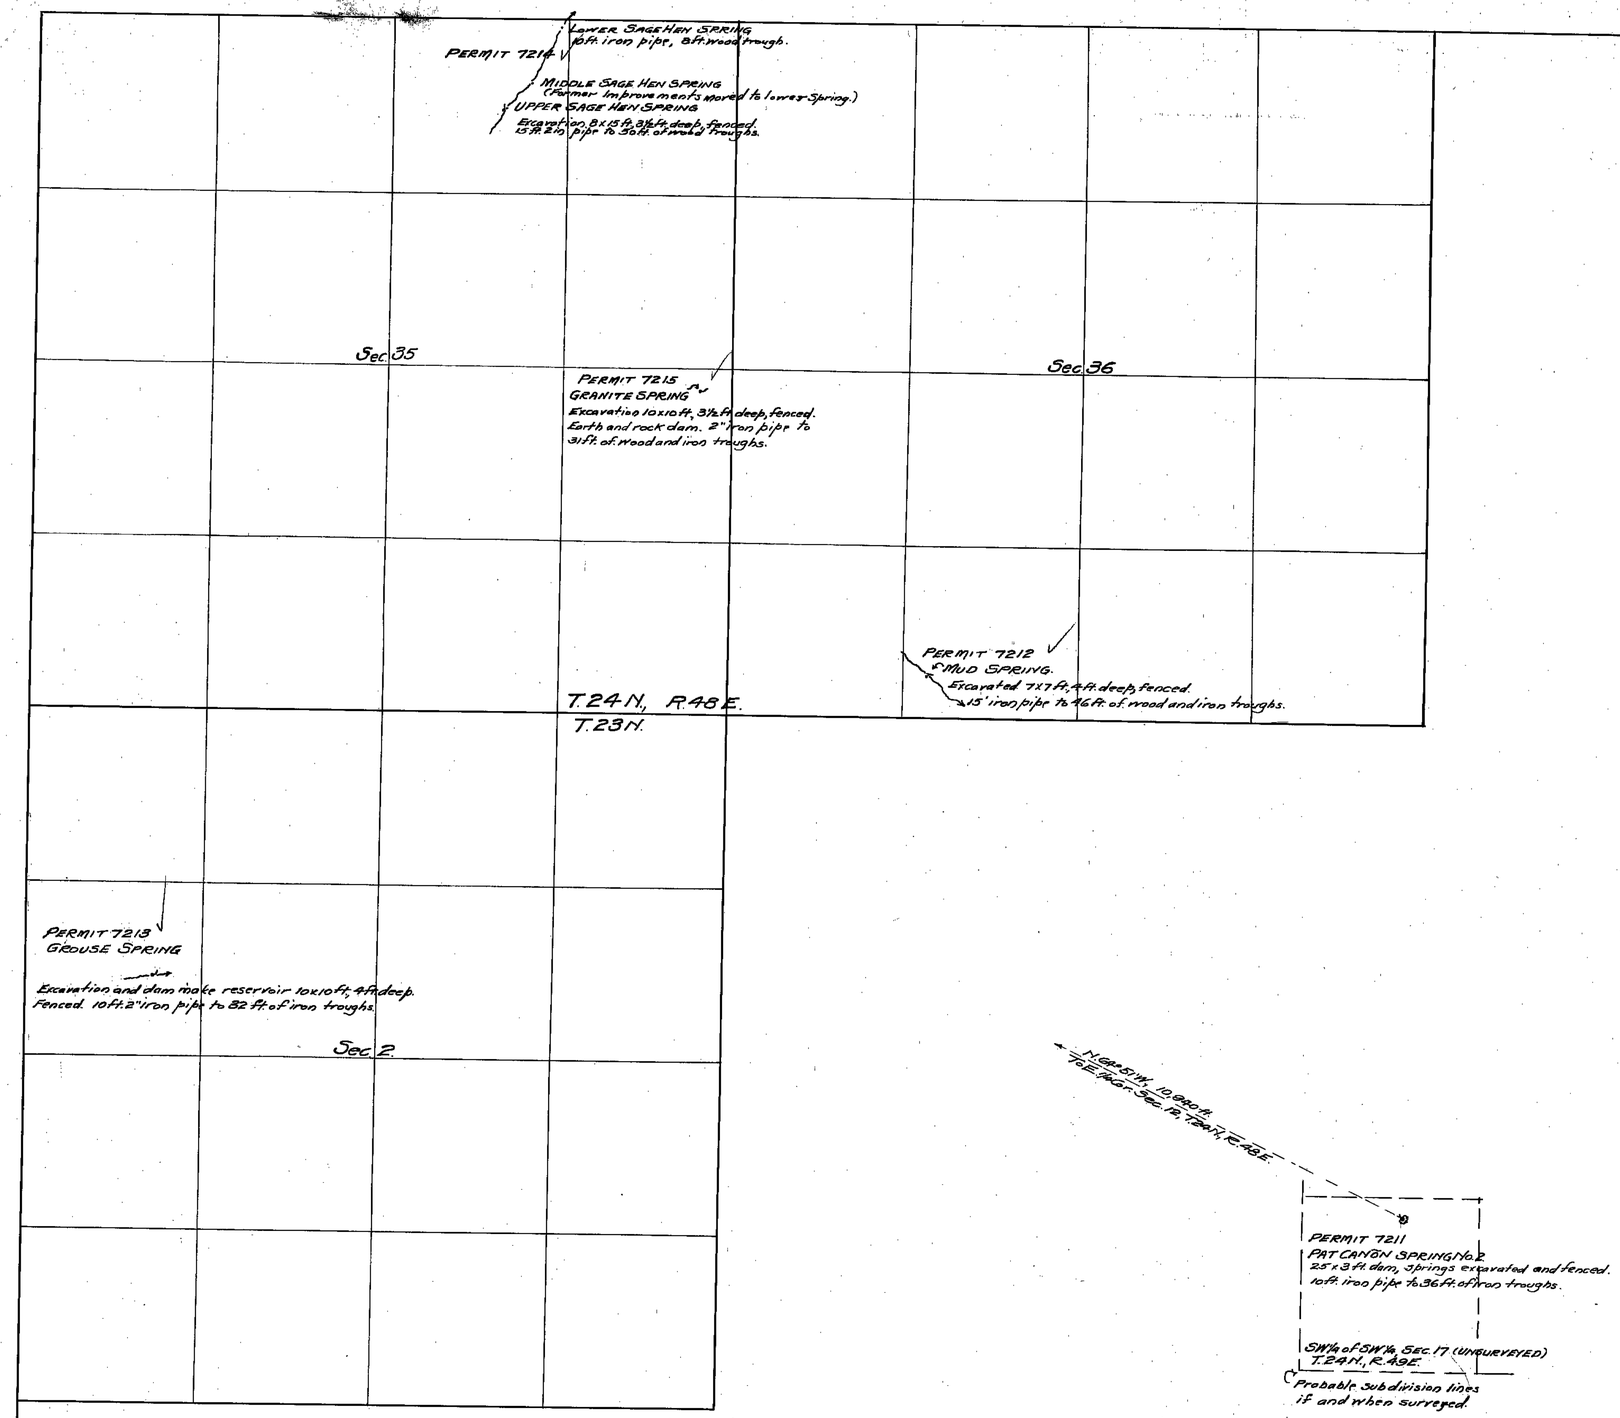

FILED
Aug. 16, 1926
STATE ENGINEER'S OFFICE

COUNTY OF ELKO } SS
STATE OF NEVADA }

C.F. De Armond, being first duly sworn, deposes and says that the above map is a true and accurate plat of the locations of springs and of improvements made under Water Permits Nos. 7211 to 7215, inclusive, as taken from the field notes of a survey made by me, concluded on the 27th day of July, 1926; that the survey was made at the instance of Emil Baumann, owner of said Permits; that the map truly represents the springs and improvements thereon, together with the location of streams in the immediate vicinity.

C. F. De Armond
State Water right Surveyor.

Subscribed and sworn to before me this 9th day of August, 1926.

Notary Public in and for Elko County, Nevada.

MAP OF
SPRINGS AND IMPROVEMENTS
PERMITS NOS. 7211, 7212, 7213, 7214, 7215.
OF
EMIL BAUMANN
CORTEZ, NEVADA

SCALE 1 INCH = 600 FEET.

Certificate No.	1337-BK.5	issued	March 6, 1928	under	Permit	7211	-	C.F.S. 0.0234
Certificate No.	1338-BK.5	issued	"	"	"	7212		"
Certificate No.	1339-BK.5	issued	"	"	"	7213		"
Certificate No.	1340-BK.5	issued	"	"	"	7214		"
Certificate No.	1341-BK.5	issued	"	"	"	7215		"

Above certificate issued for stock watering purposes.

1337

7211 - 7212 - 7213 - 7214 - 7215