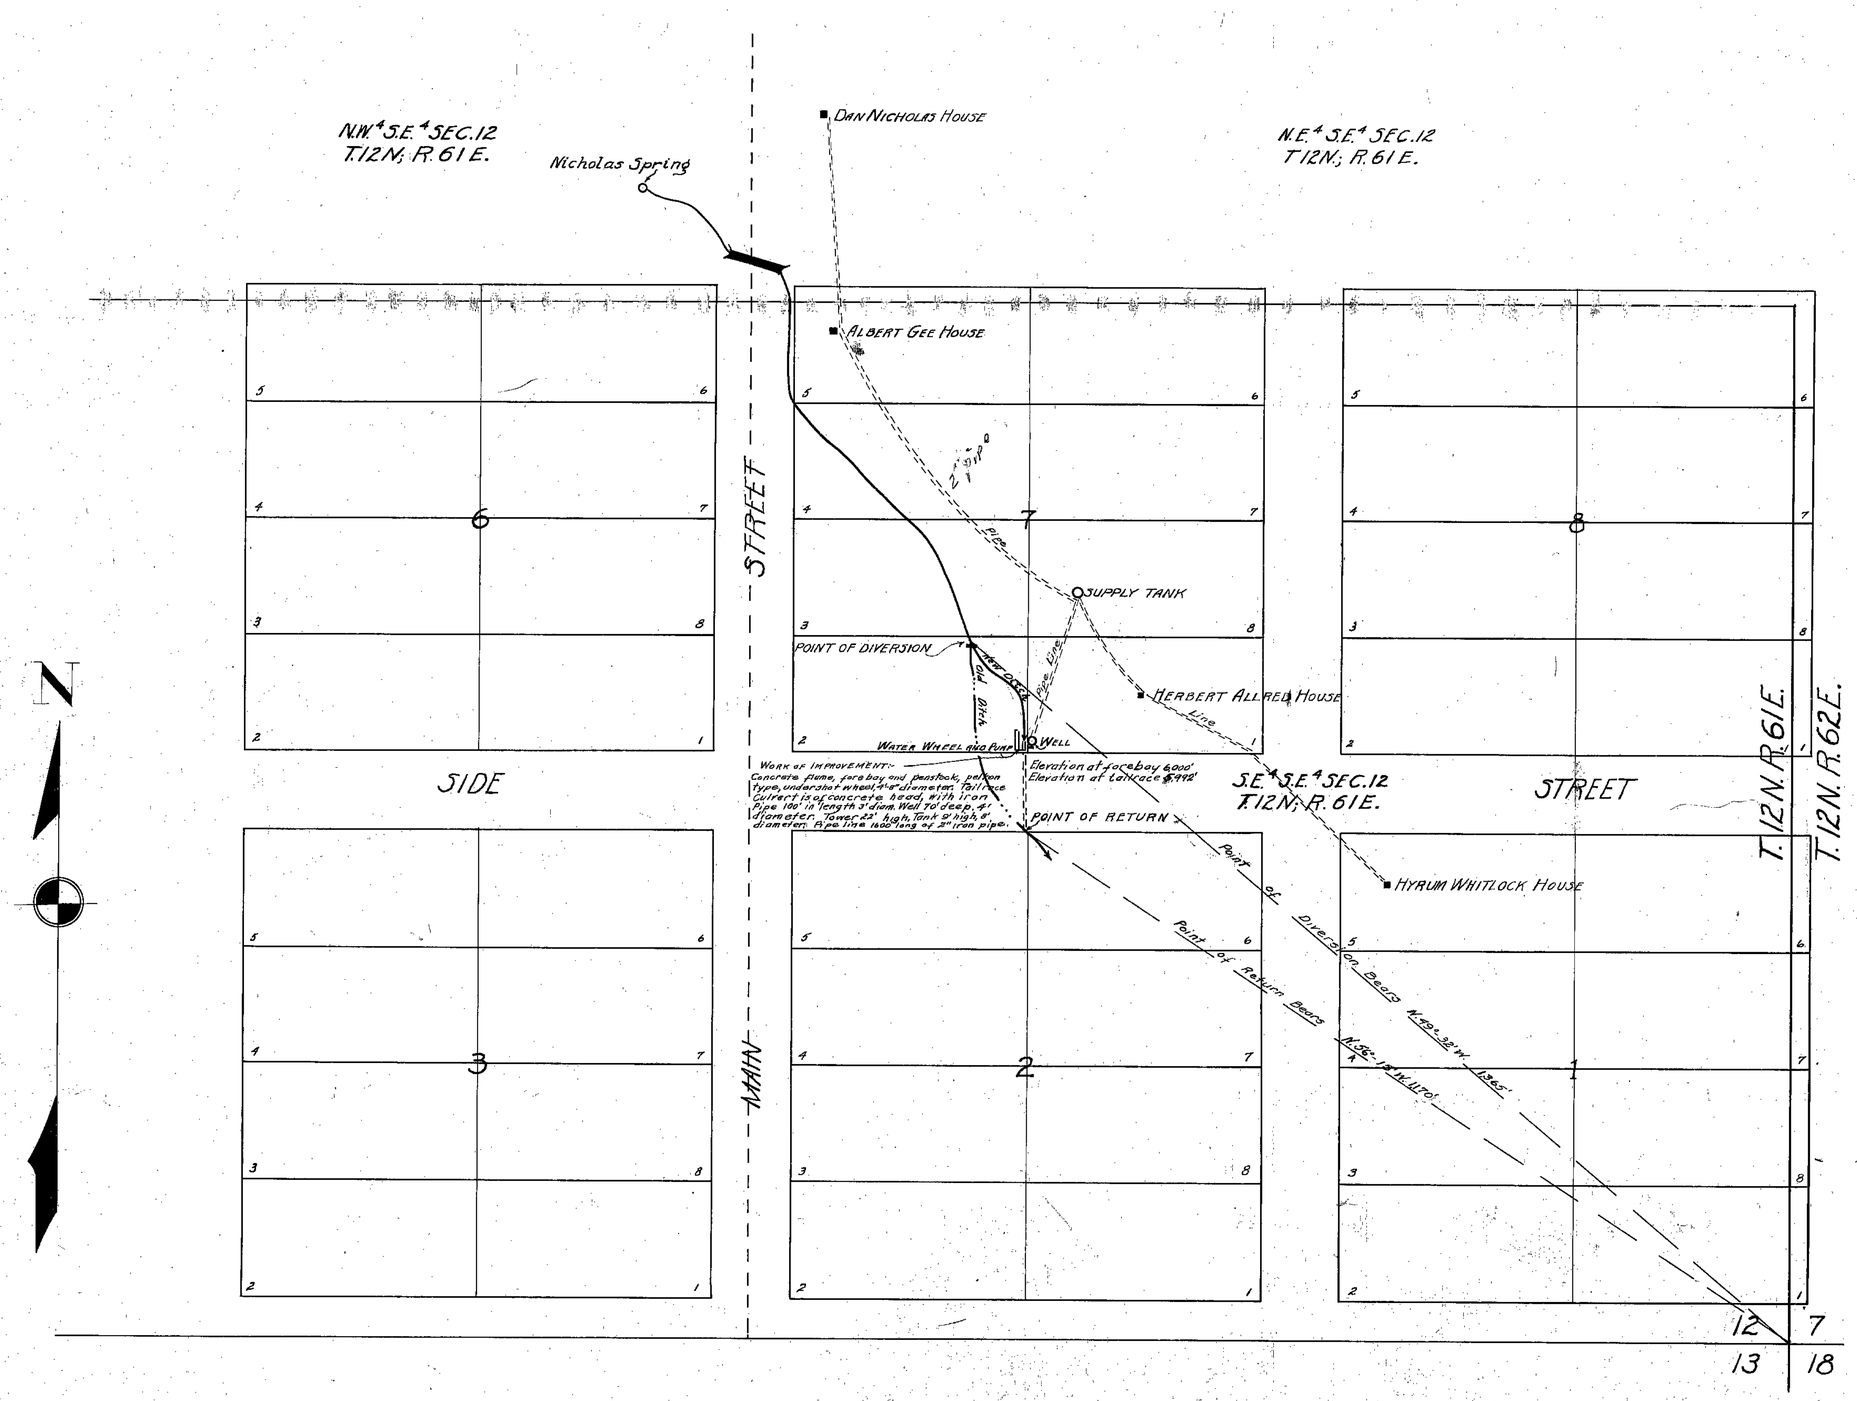

STATE OF NEVADA
COUNTY OF WHITE PINE ..... } S.S.

I, C.R. Townsend, being first duly sworn, depose and say that this map, consisting of one sheet, has been correctly drawn to the designated scale from field notes of a survey made by me between the 23rd and 27th days of October, 1927; that it truly and correctly represents the location and extent of the works used to divert water from Nicholas Spring in White Pine County by Herbert Allred for power purposes; that all other works or streams which are crossed by, or connected with, said works; the elevation of water in forebay and tailrace, the elevation of center and description and size of turbine, are correctly shown and designated thereon.

C.R. Townsend
STATE WATER RIGHT SURVEYOR

Subscribed and sworn to before me this 3rd day of November, 1927.

Jas. E. Brinton
NOTARY PUBLIC IN AND FOR WHITE PINE COUNTY, NEVADA.

SCALE: 1 IN. = 100 FT.

0' 100' 200' 300'

Certificate No. 1469 Issued 12-21-28

FILED
Nov. 7, 1927
STATE ENGINEER'S OFFICE

OFFICE STATE ENGINEER
NOV 7 1927
RECEIVED

MAP TO ACCOMPANY
APPLICATION
PROOF OF APPROPRIATION
FOR
POWER 7216
BY
HERBERT ALLRED
FROM
NICHOLAS SPRING

7216