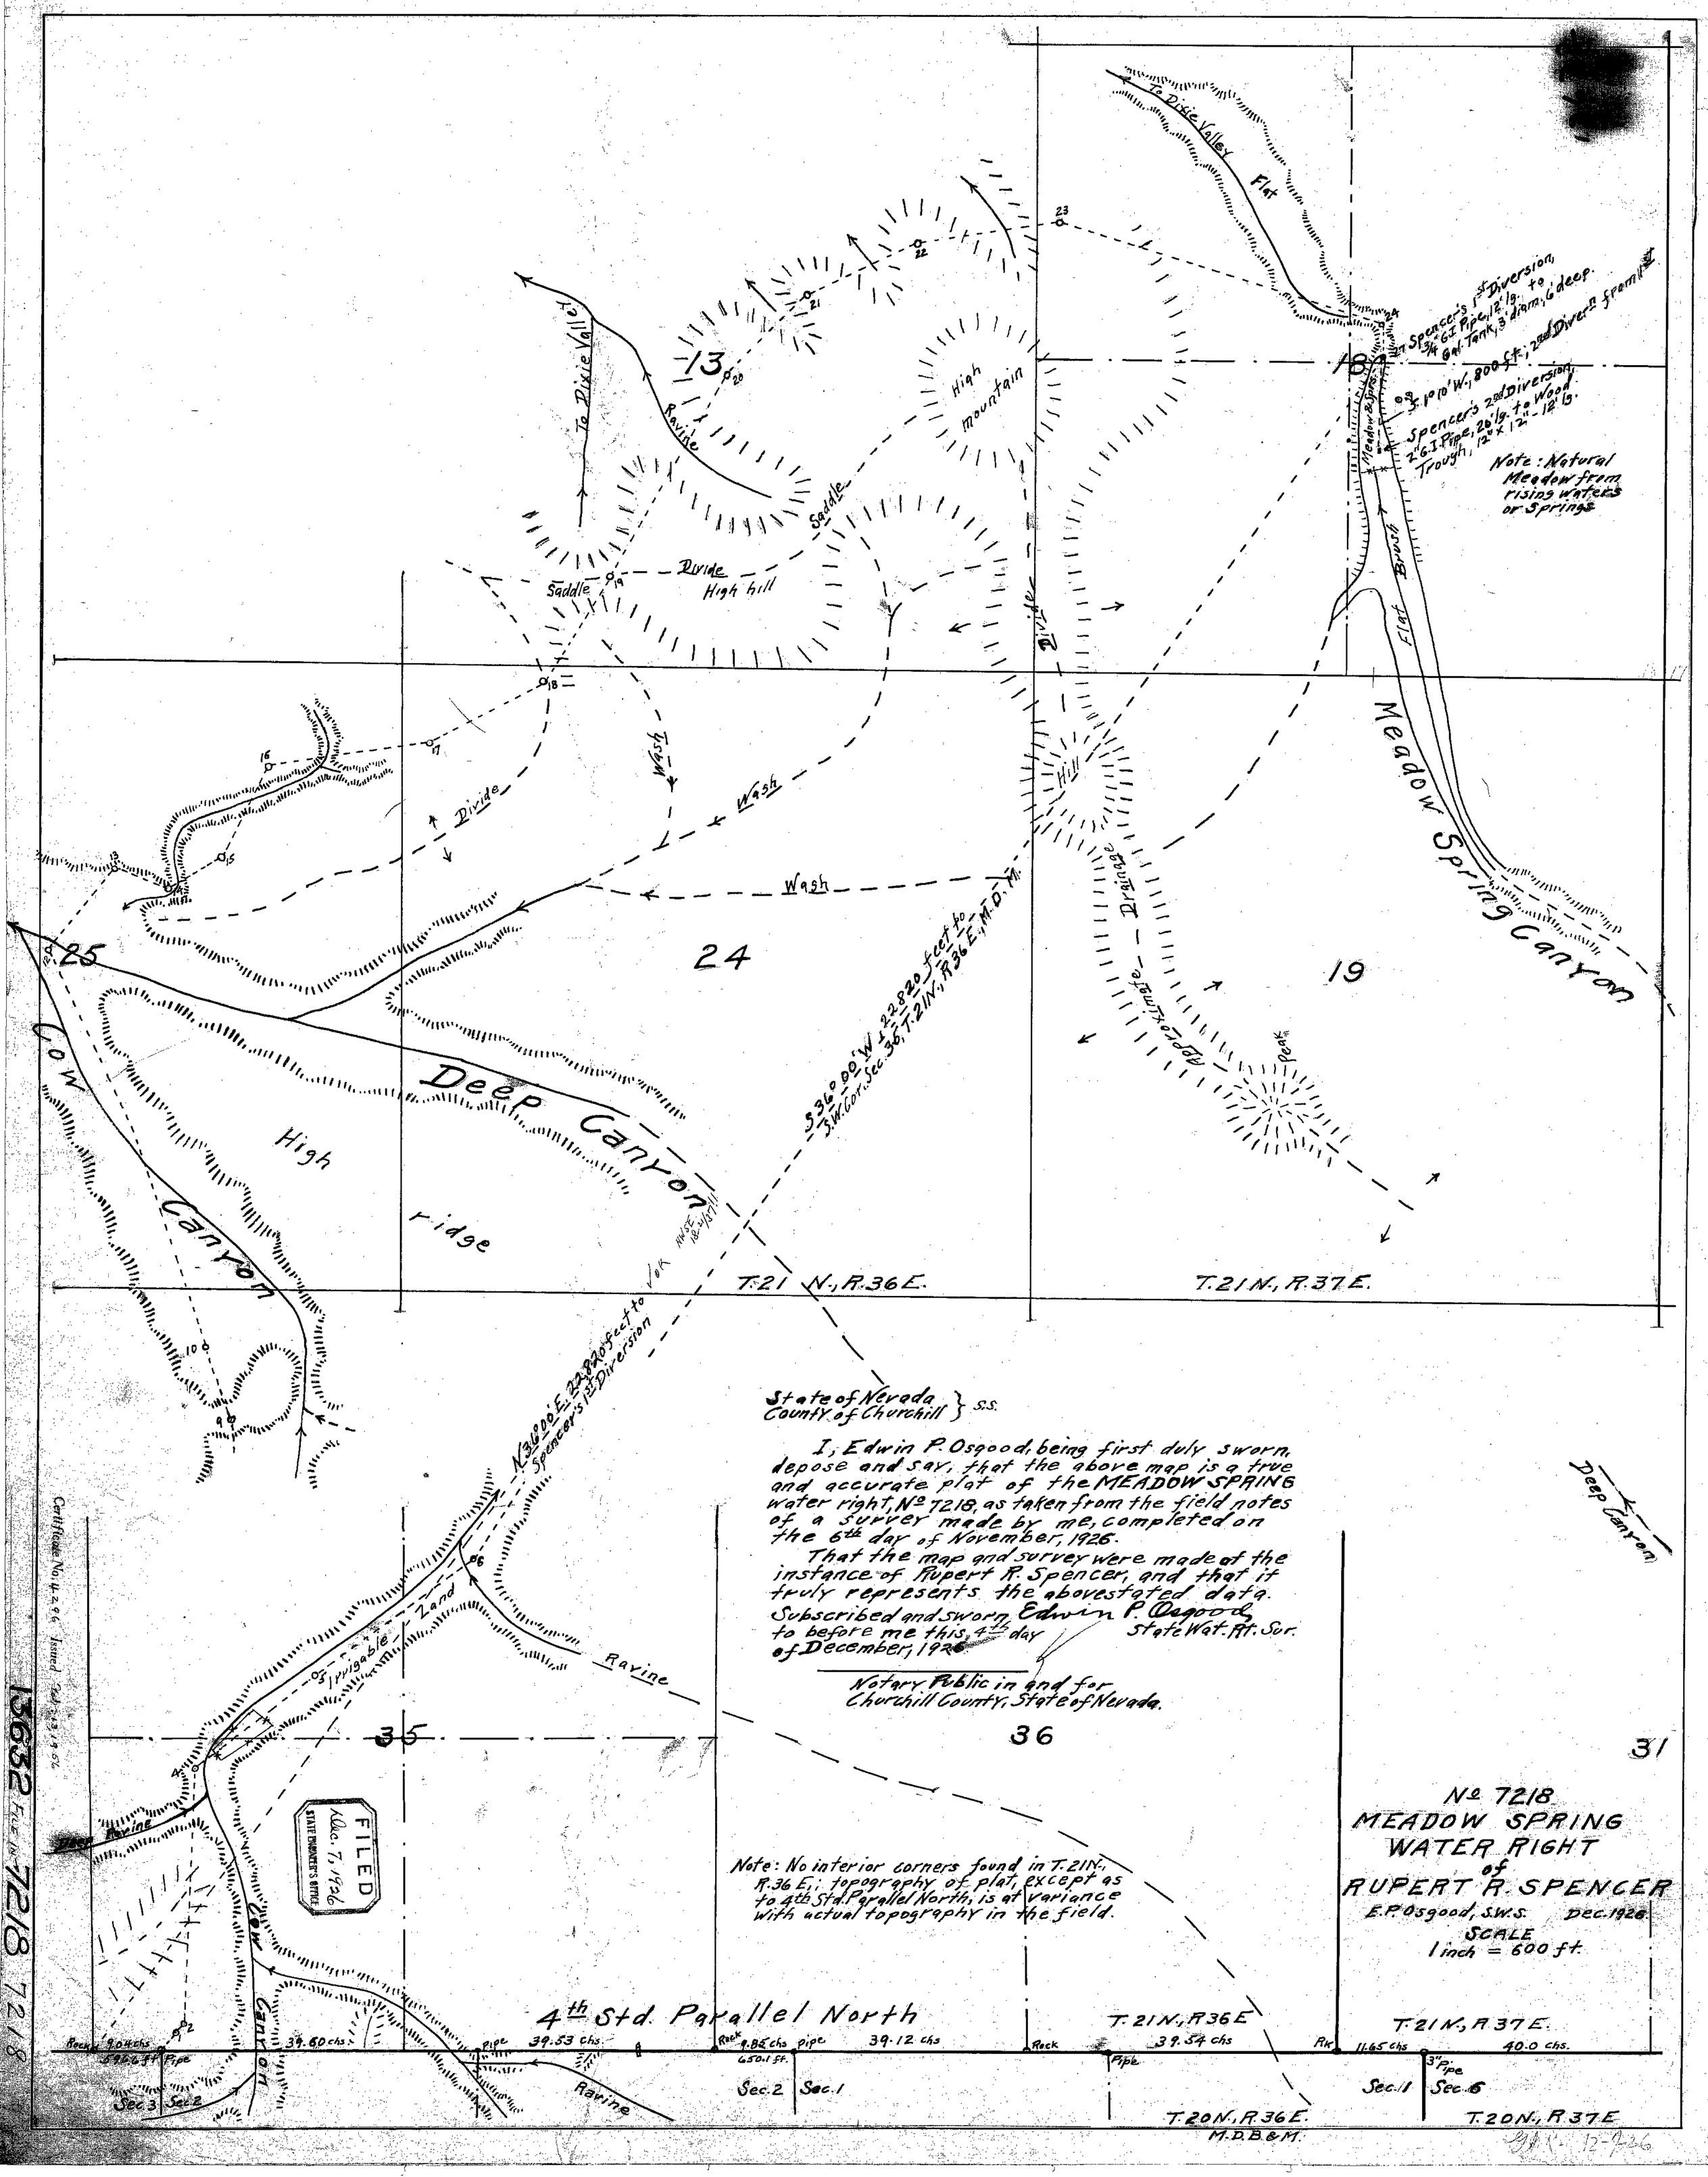

State of Nevada
County of Churchill } s.s.

I, Edwin P. Osgood, being first duly sworn, depose and say, that the above map is a true and accurate plat of the MEADOW SPRING water right, No 7218, as taken from the field notes of a survey made by me, completed on the 6th day of November, 1926.

That the map and survey were made at the instance of Rupert R. Spencer, and that it truly represents the abovestated data.

Subscribed and sworn to before me this 4th day of December, 1926

Edwin P. Osgood
State Wat. Rt. Sur.

Notary Public in and for Churchill County, State of Nevada.

Note: No interior corners found in T. 21 N., R. 36 E.; topography of plat, except as to 4th Std. Parallel North, is at variance with actual topography in the field.

No. 7218
MEADOW SPRING
WATER RIGHT
of
RUPERT R. SPENCER

E.P. Osgood, S.W.S. Dec. 1926

SCALE
1 inch = 600 ft.