Sec.	Sub-division	T.	R.	Cultivated acreage	Description of culture	Date of first culture
9	NE. NW.	23N.	48E.	5.3	Alf. Grain	
"	NW. NE.	"	"	0.3	" "	
			TOTAL	5.6		

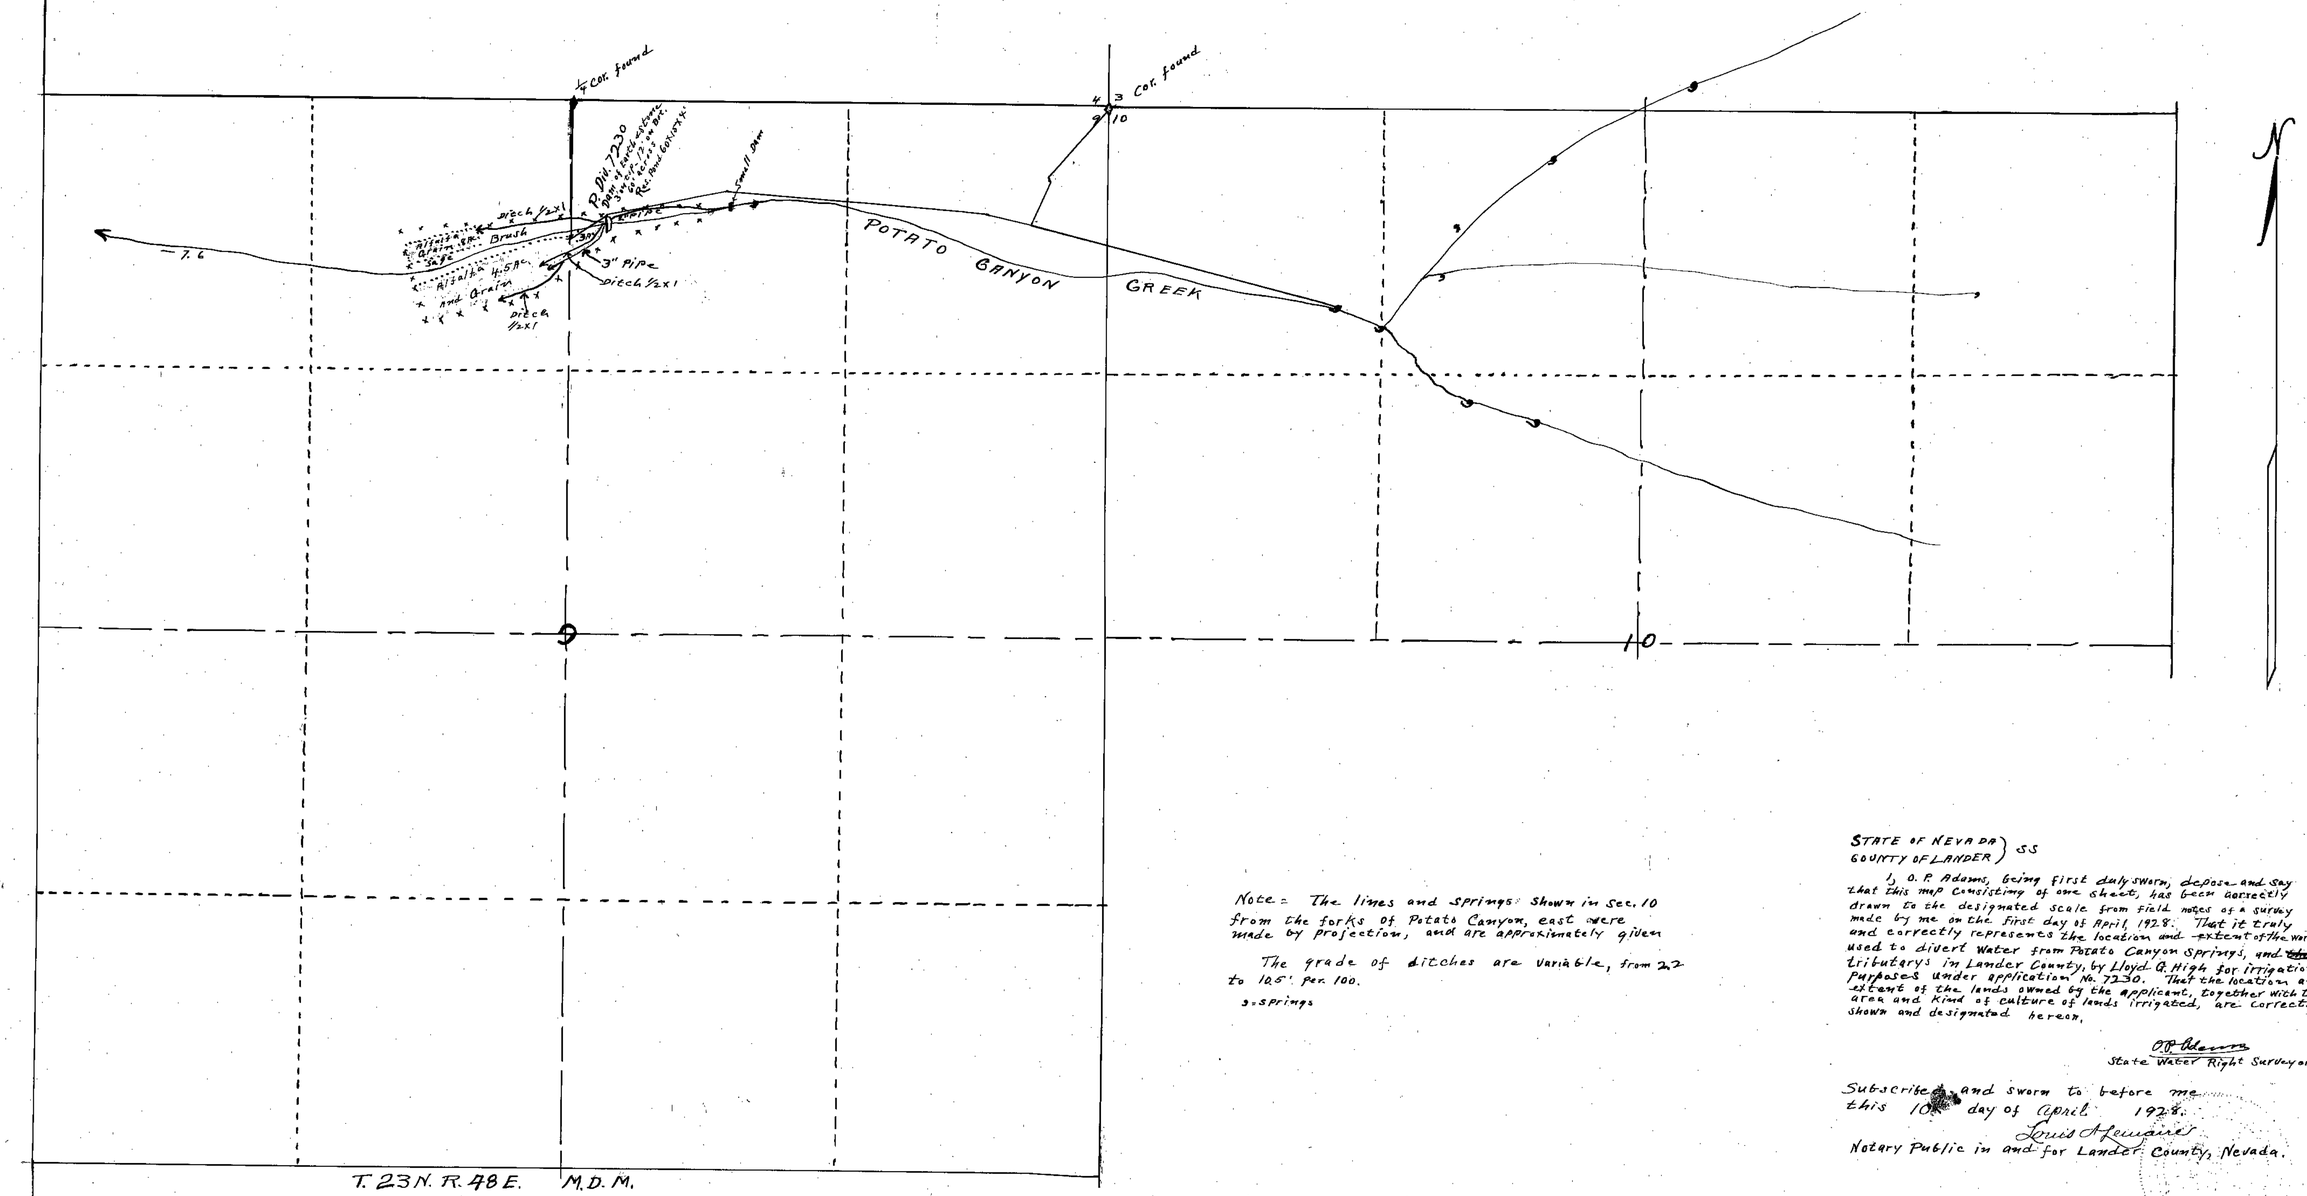

Note: The lines and springs shown in Sec. 10 from the forks of Potato Canyon, east were made by projection, and are approximately given

The grade of ditches are variable, from 2.2 to 12.5' per 100.

3 = springs

STATE OF NEVADA
COUNTY OF LANDER } SS

I, O. P. Adams, being first duly sworn, depose and say that this map consisting of one sheet, has been correctly drawn to the designated scale from field notes of a survey made by me on the first day of April, 1928. That it truly and correctly represents the location and extent of the works used to divert water from Potato Canyon Springs, and tributarys in Lander County, by Lloyd G. High for irrigation purposes under application No. 7230. That the location and extent of the lands owned by the applicant, together with the area and kind of culture of lands irrigated, are correctly shown and designated hereon.

O. P. Adams
State Water Right Surveyor.

Subscribed and sworn to before me this 10 day of April 1928.
Louis A. Lemaire
Notary Public in and for Lander County, Nevada.

SCALE 400 FT. TO ONE INCH

0 100 200 500 1000 2000

Certificate No. 1431 — issued July 3, 1928

FILED
April 18, 1928
STATE ENGINEER

OFFICE
STATE ENGINEER
APR 18 '28
RECEIVED
AND

MAP TO ACCOMPANY
PROOF OF BENEFICIAL USE
UNDER APPLICATION NO. 7230
FOR
IRRIGATION
BY
LLOYD G. HIGH
FROM
POTATO CANYON SPRINGS
AND TRIBUTARYS

7230