Section	Sub-division	Township	Range	Cultivated Acreage	Description of Culture	Date of First Culture
19	SW¼SW¼	25N.	67E.	.2	Garden	
"	"	"	"	3.0	Alfalfa	
"	"	"	"	1.0	Rye	
"	NW¼SW¼	"	"	3.0	Rye	

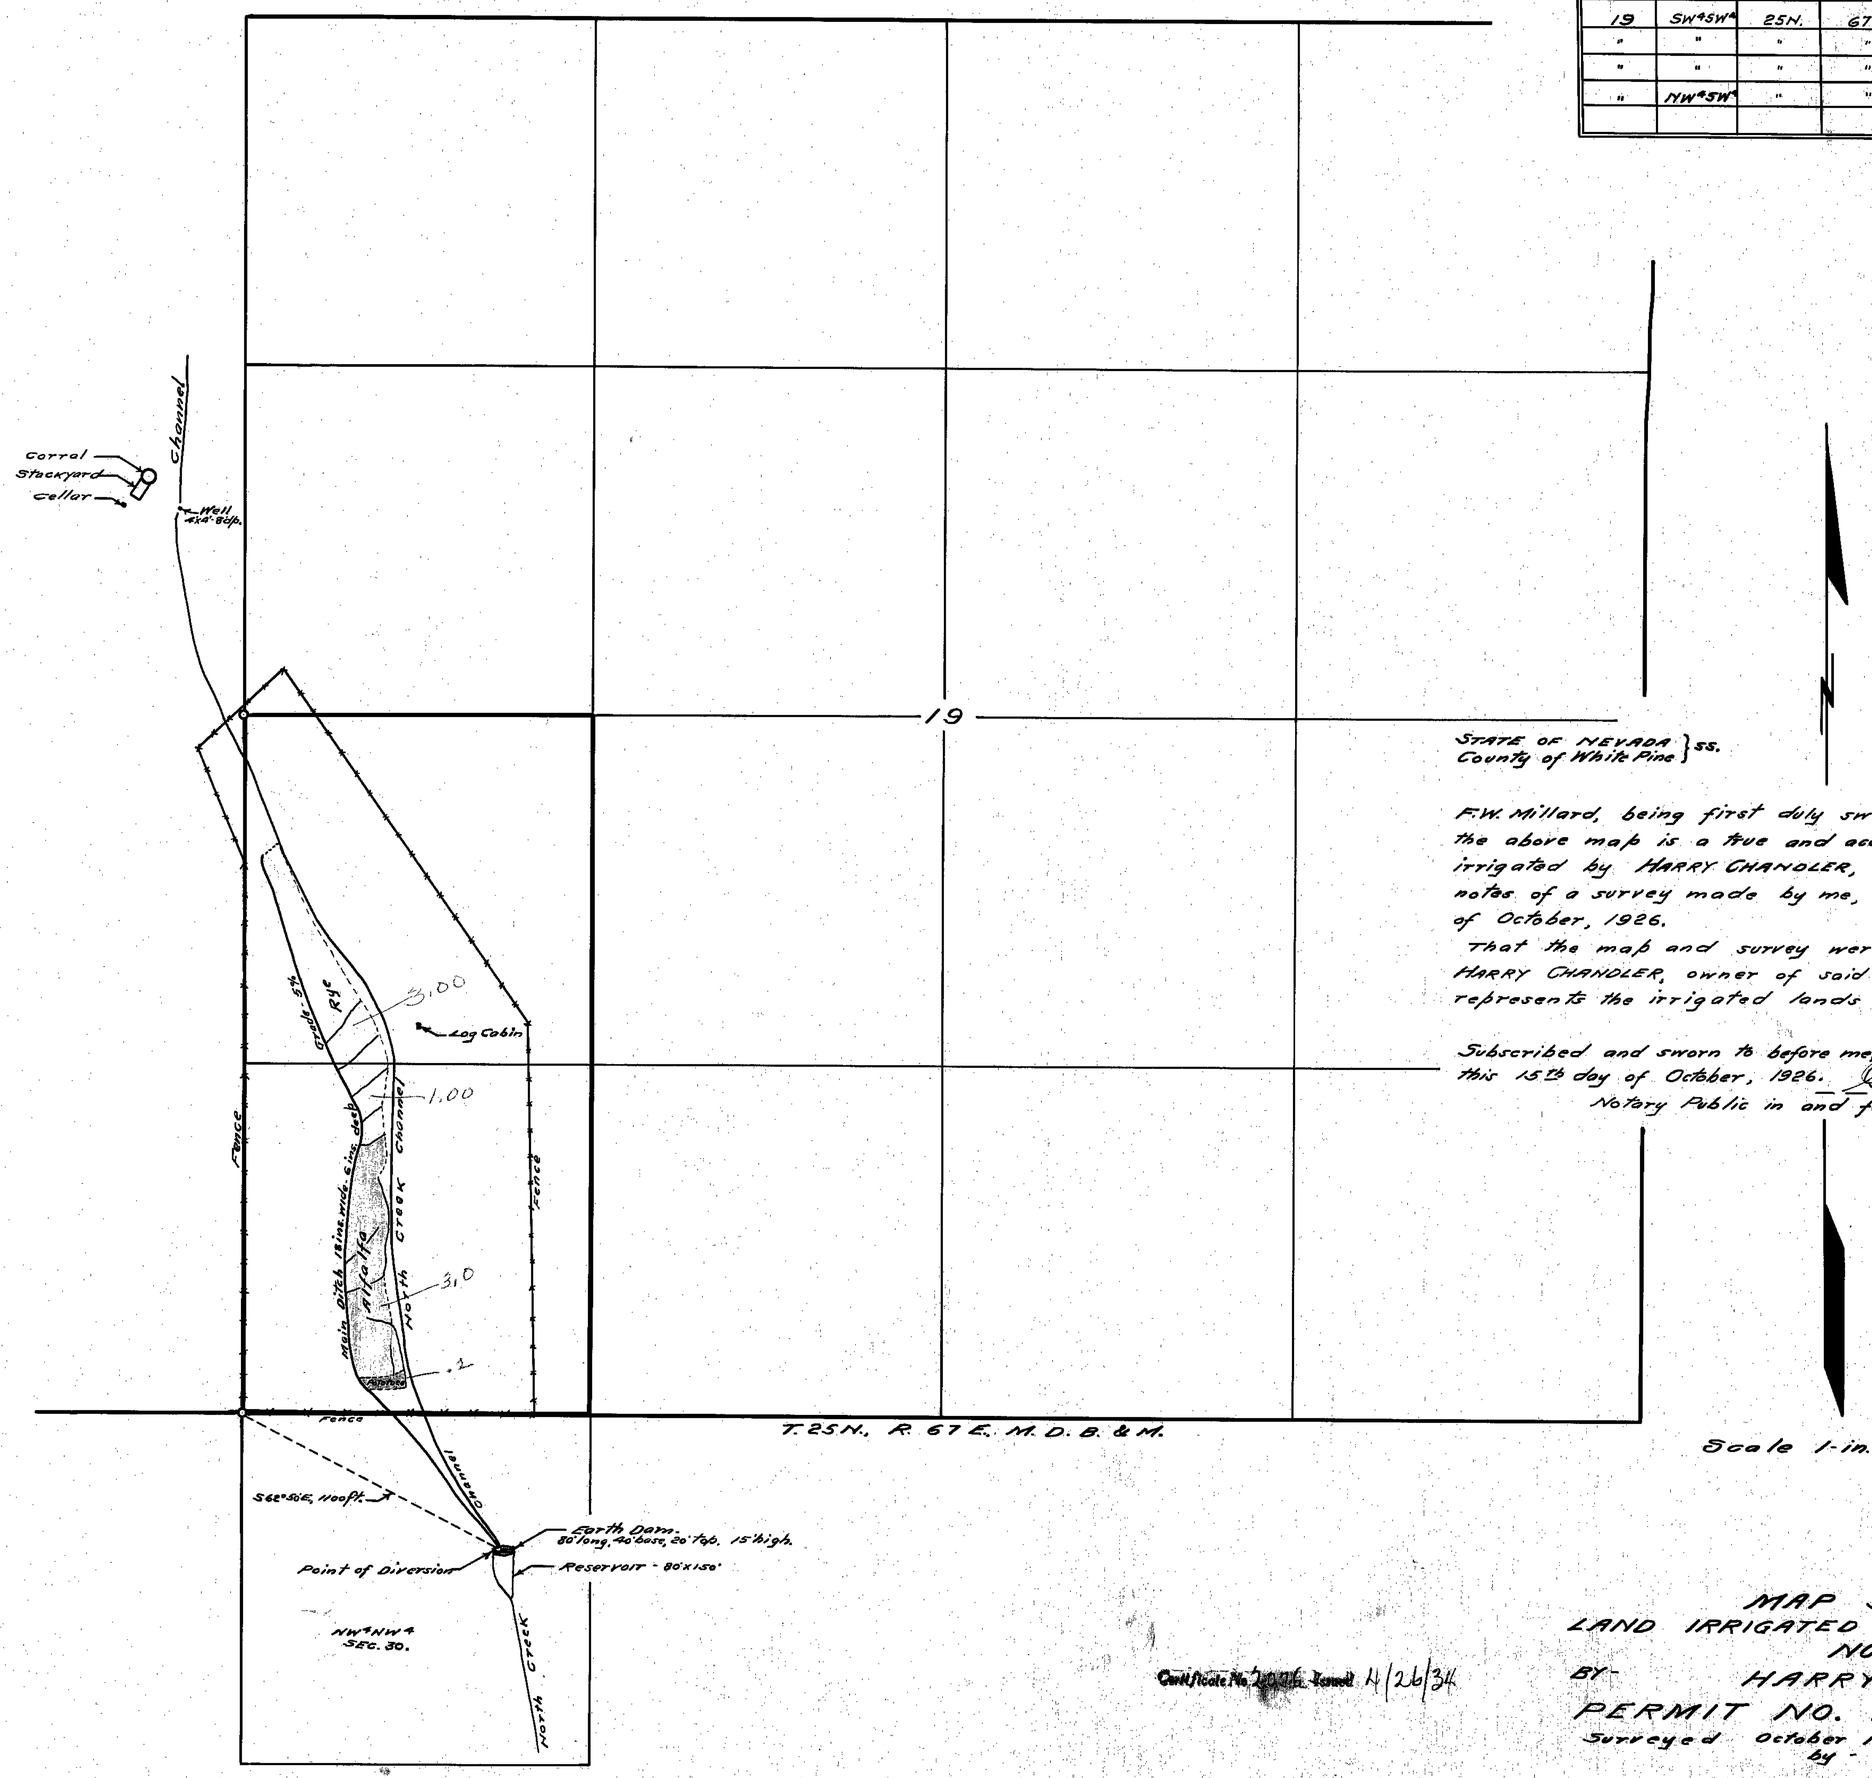

STATE OF NEVADA }
County of White Pine } ss.

F.W. Millard, being first duly sworn, deposes and says that the above map is a true and accurate plat of the lands irrigated by HARRY CHANDLER, as taken from the field notes of a survey made by me, completed on the 13th day of October, 1926.

That the map and survey were made at the instance of HARRY CHANDLER, owner of said lands, and that it truly represents the irrigated lands of said HARRY CHANDLER.

F.W. Millard
Surveyor.

Subscribed and sworn to before me, this 15th day of October, 1926. Gladys McKeman
Notary Public in and for White Pine County, Nevada.

Scale 1-in. = 300 ft.

FILED
Oct. 21, 1926
STATE ENGINEER'S OFFICE

Certificate No. 20076 Issued 4/26/34

MAP SHOWING
LAND IRRIGATED FROM
NORTH CREEK
BY- HARRY CHANDLER.
PERMIT NO. 7235.
Surveyed October 13- 1926.
by - Ed. Millard & Son.
Ely, Nevada.

7235