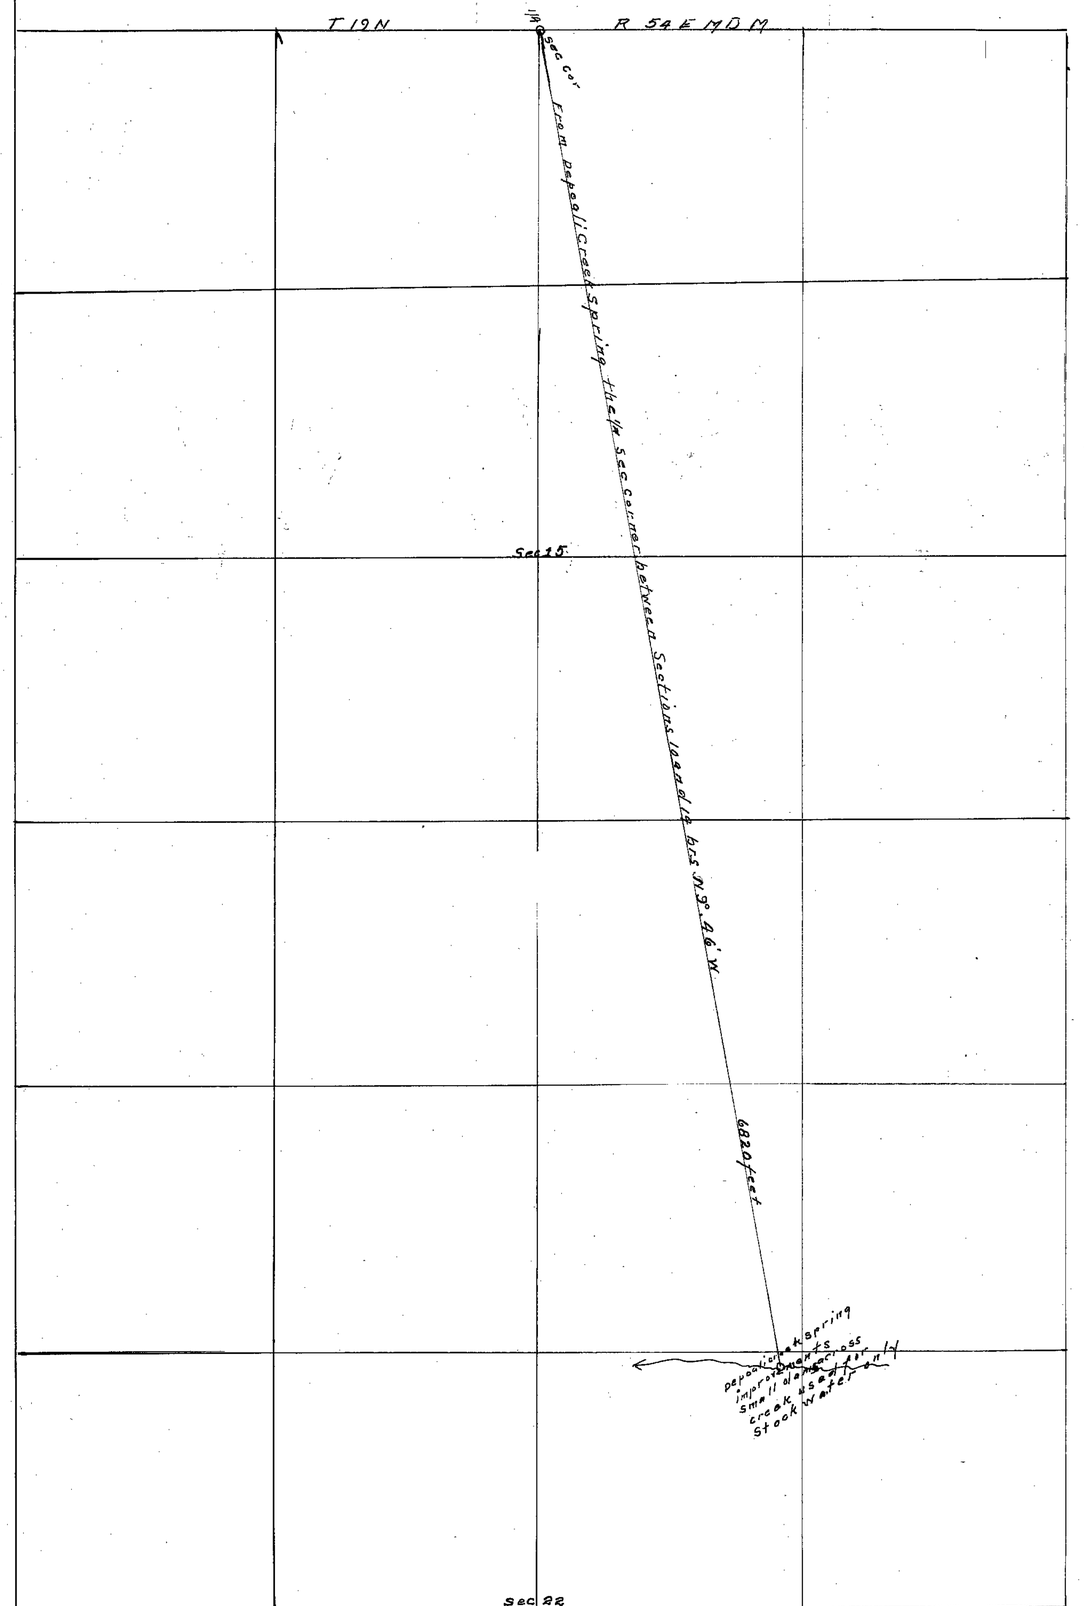

Sec	Sub Division	Twp	Range			
22	SW 1/4 NE 1/4	19 N	54 E	Spring		

MAP OF APPROPRIATION
OF WATER BY JAMES HUNTER,
EUREKA COUNTY, NEVADA.

STATE OF NEVADA }
COUNTY OF EUREKA } SS.

I, Clarence Johnson being first duly sworn depose and say that the above map is true and accurate plat of the lands and spring appropriated by James Hunter applicant as taken from the field notes of a survey made by me on the 8th day of Oct. 1924. That the map and survey were made at the instance of James Hunter applicant for said spring

Clarence Johnson
S.W. Surveyor

Subscribed and sworn to before me this 13 day of Oct. 1924

O. Edgar Eathen
Notary Public in and for
Eureka County, Nevada.

Scale one inch = 400 ft

Nov. 1, 1924

Certificate No. 1952 Issued April 12, 1933

7242