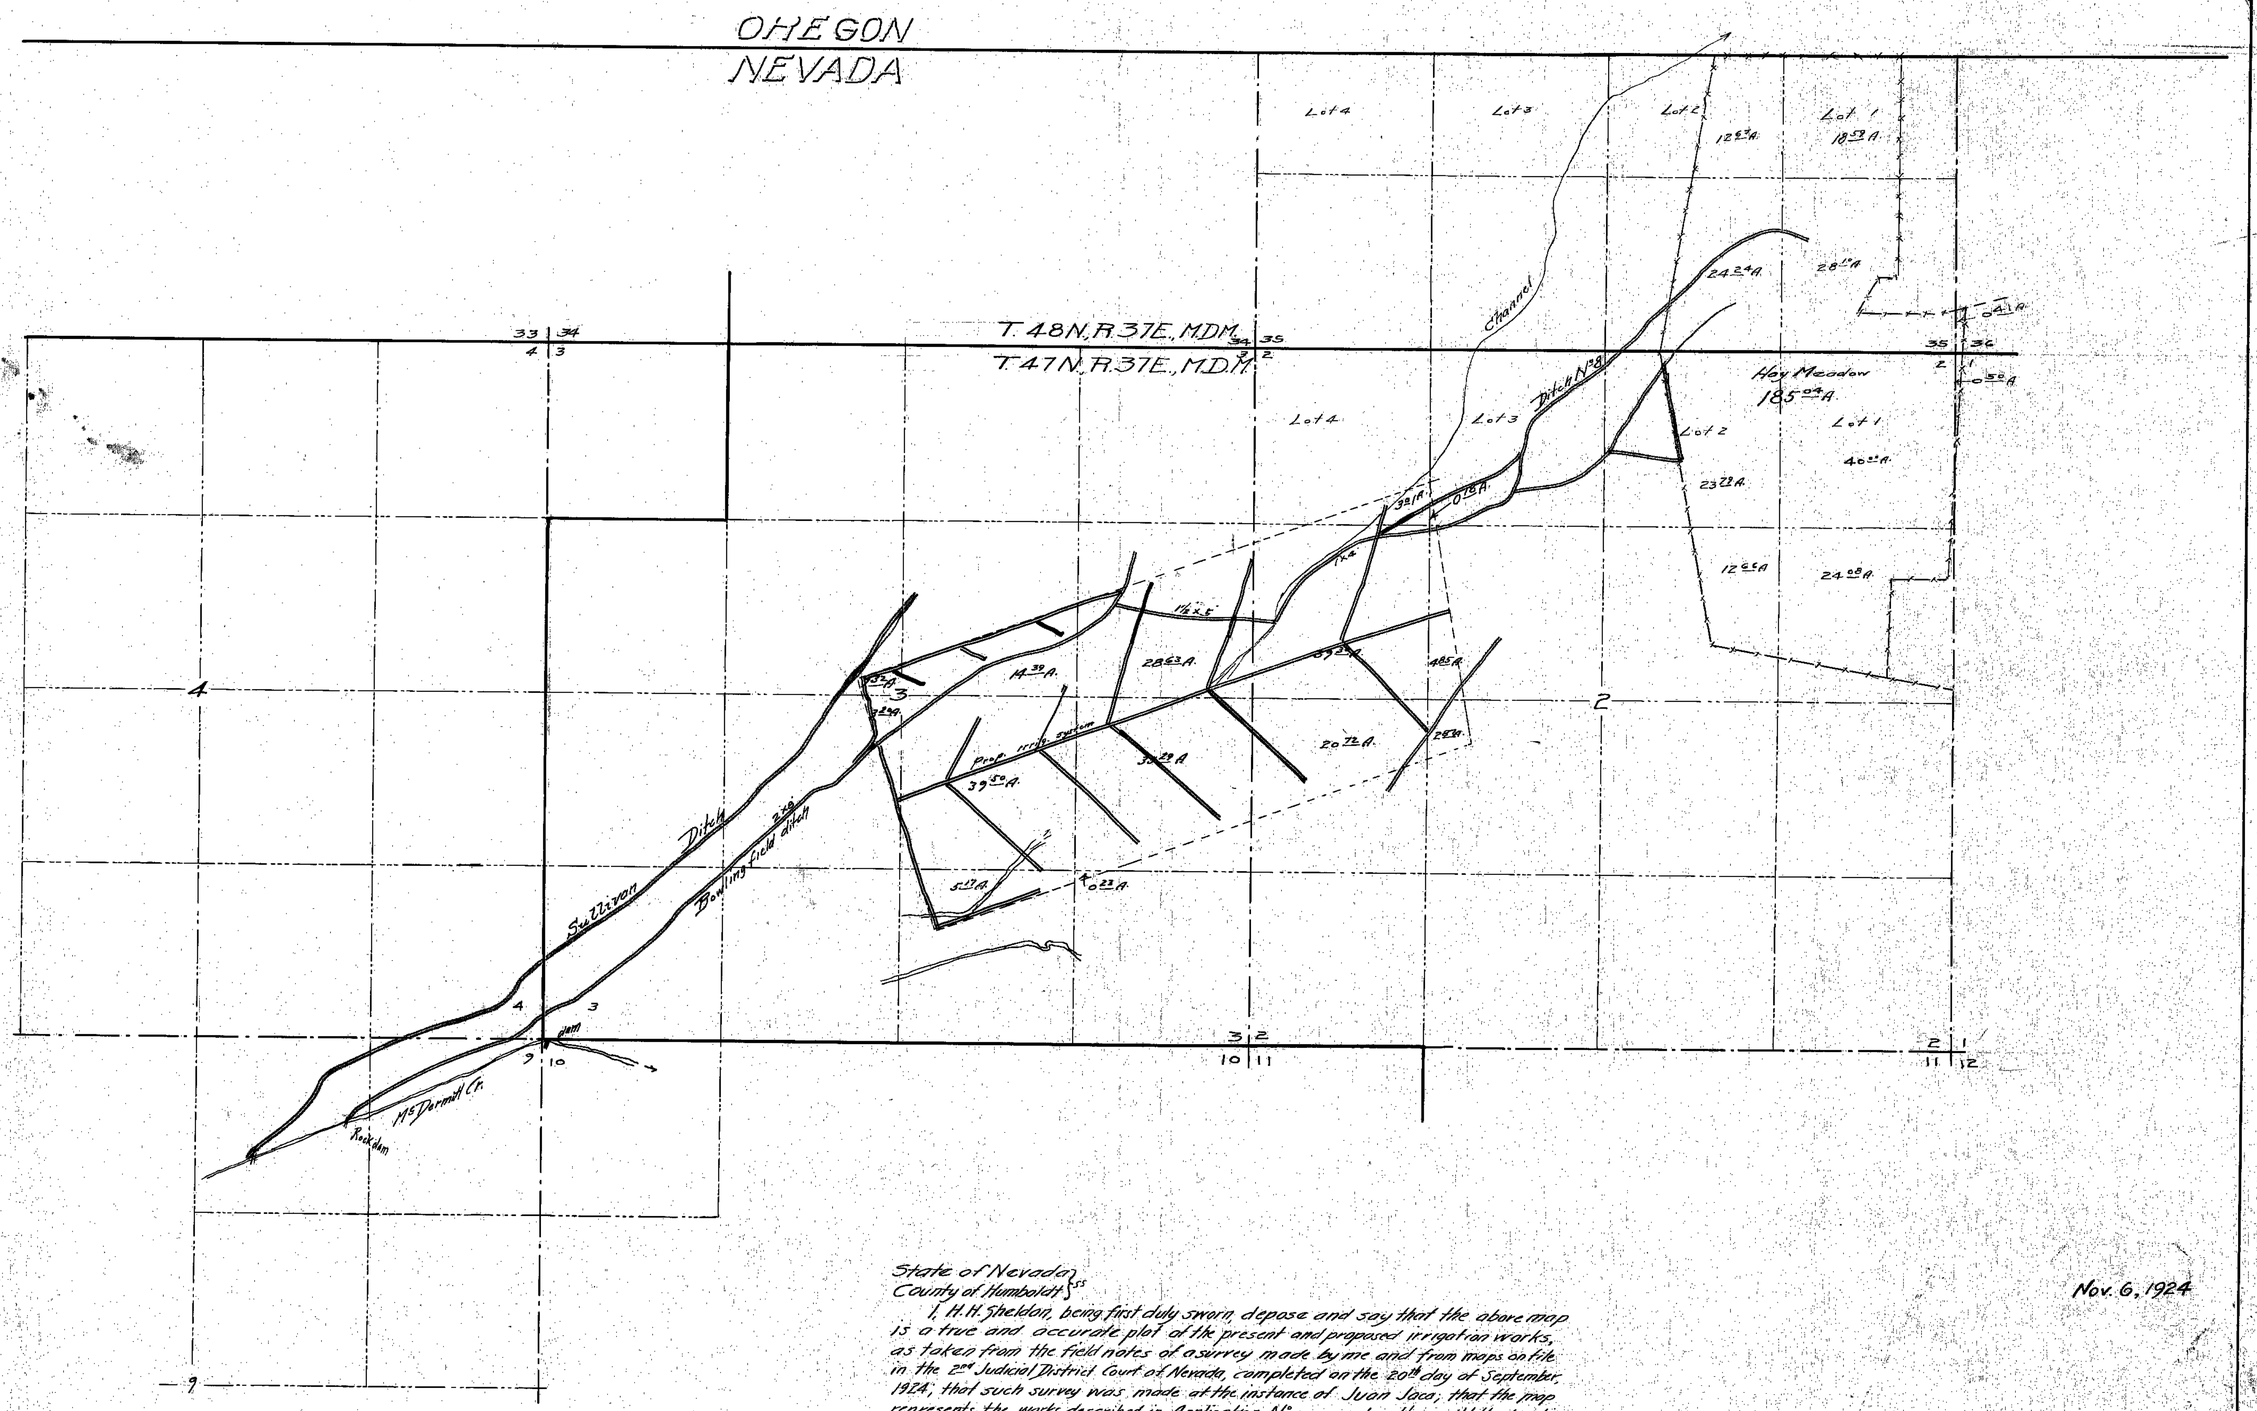

State of Nevada }
County of Humboldt } ss

I, H. H. Sheldon, being first duly sworn, depose and say that the above map is a true and accurate plat of the present and proposed irrigation works, as taken from the field notes of a survey made by me and from maps on file in the 2nd Judicial District Court of Nevada, completed on the 20th day of September, 1924; that such survey was made at the instance of Juan Jaca; that the map represents the works described in Application No , together with the location of streams and ditches in the immediate vicinity.

H. H. Sheldon
State Water Right Surveyor.

Subscribed and sworn to before me this, the 9th day of October, 1924.

J. W. Diguan
Notary Public in and for Humboldt County, Nevada.

Nov. 6, 1924

MAP
OF
CHANGE OF PLACE OF USE
OF
McDERMITT CREEK
BY
JUAN JACA
HUMBOLDT CO., NEVADA
OCT. 1924 SCALE 1"=600'

7244