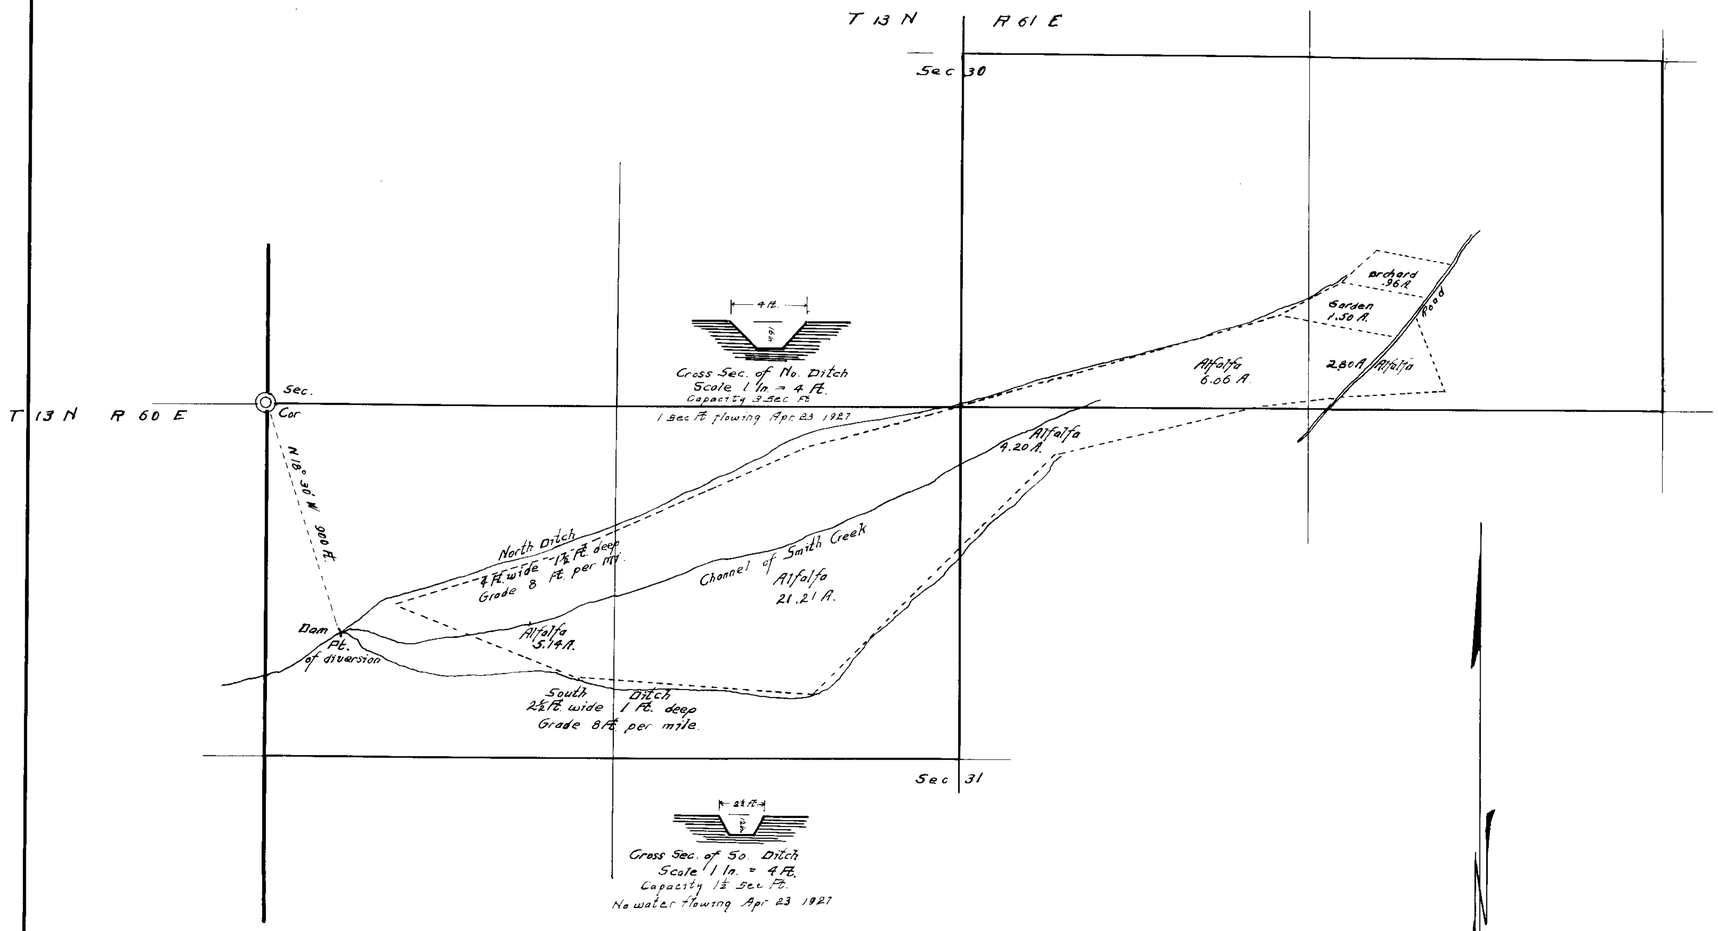

Section	Subdivision	Township	Range	Cultivated Acreage	Description of Culture	Date of First Culture
31	Lot 1	13 N	61 E	5.14	Alfalfa	
"	NE¼ NW¼	"	"	21.21	"	
"	NW¼ NE¼	"	"	4.20	"	
30	SW¼ SE¼	"	"	6.06	"	
"	SE¼ "	"	"	2.80	"	
"	" "	"	"	1.50	Garden	
"	" "	"	"	.96	Orchard	
			Total	41.87		

STATE of NEVADA }
COUNTY of WHITE PINE } ss

I, Richard P Arnold, being first duly sworn depose and say That the above map is a true and accurate plat of the lands irrigated by Peter Pastorino, as taken from the field notes of a Survey made by me, completed on the 23rd day of April 1927. That the map and survey were made at the instance of Peter Pastorino, owner of said lands, and that it truly represents the irrigated lands of said Peter Pastorino.

R P Arnold Surveyor.

Subscribed and sworn to before me this 17th day of April 1927.

Notary Public in and for White Pine County, Nevada.

CULTURAL MAP

For Permit No. 7251 Showing lands irrigated from Smith Creek by Peter Pastorino. Surveyed by Richard P Arnold of Ely, Nevada

Scale 1 in. = 300 ft.

FILED
May 19, 1927
STATE ENGINEER'S OFFICE

1330 Feb. 10, 1928

7251