| SECTION | SUB-DIVISION | TOWNSHIP | RANGE | CULTIVATED ACREAGE | DESCRIPTION OF CULTURE | DATE OF FIRST CULTURE |
|---|---|---|---|---|---|---|
| 4 | | 17 N | 20 E | | | |
| 7 | E 1/2 | 17 N | 20 E. | | | |
| 8 | W 1/2 | 17 N | 20 E | | | |
| 8 | NE 1/4 | 17 N | 20 E. | | | |
| | | | | | | |

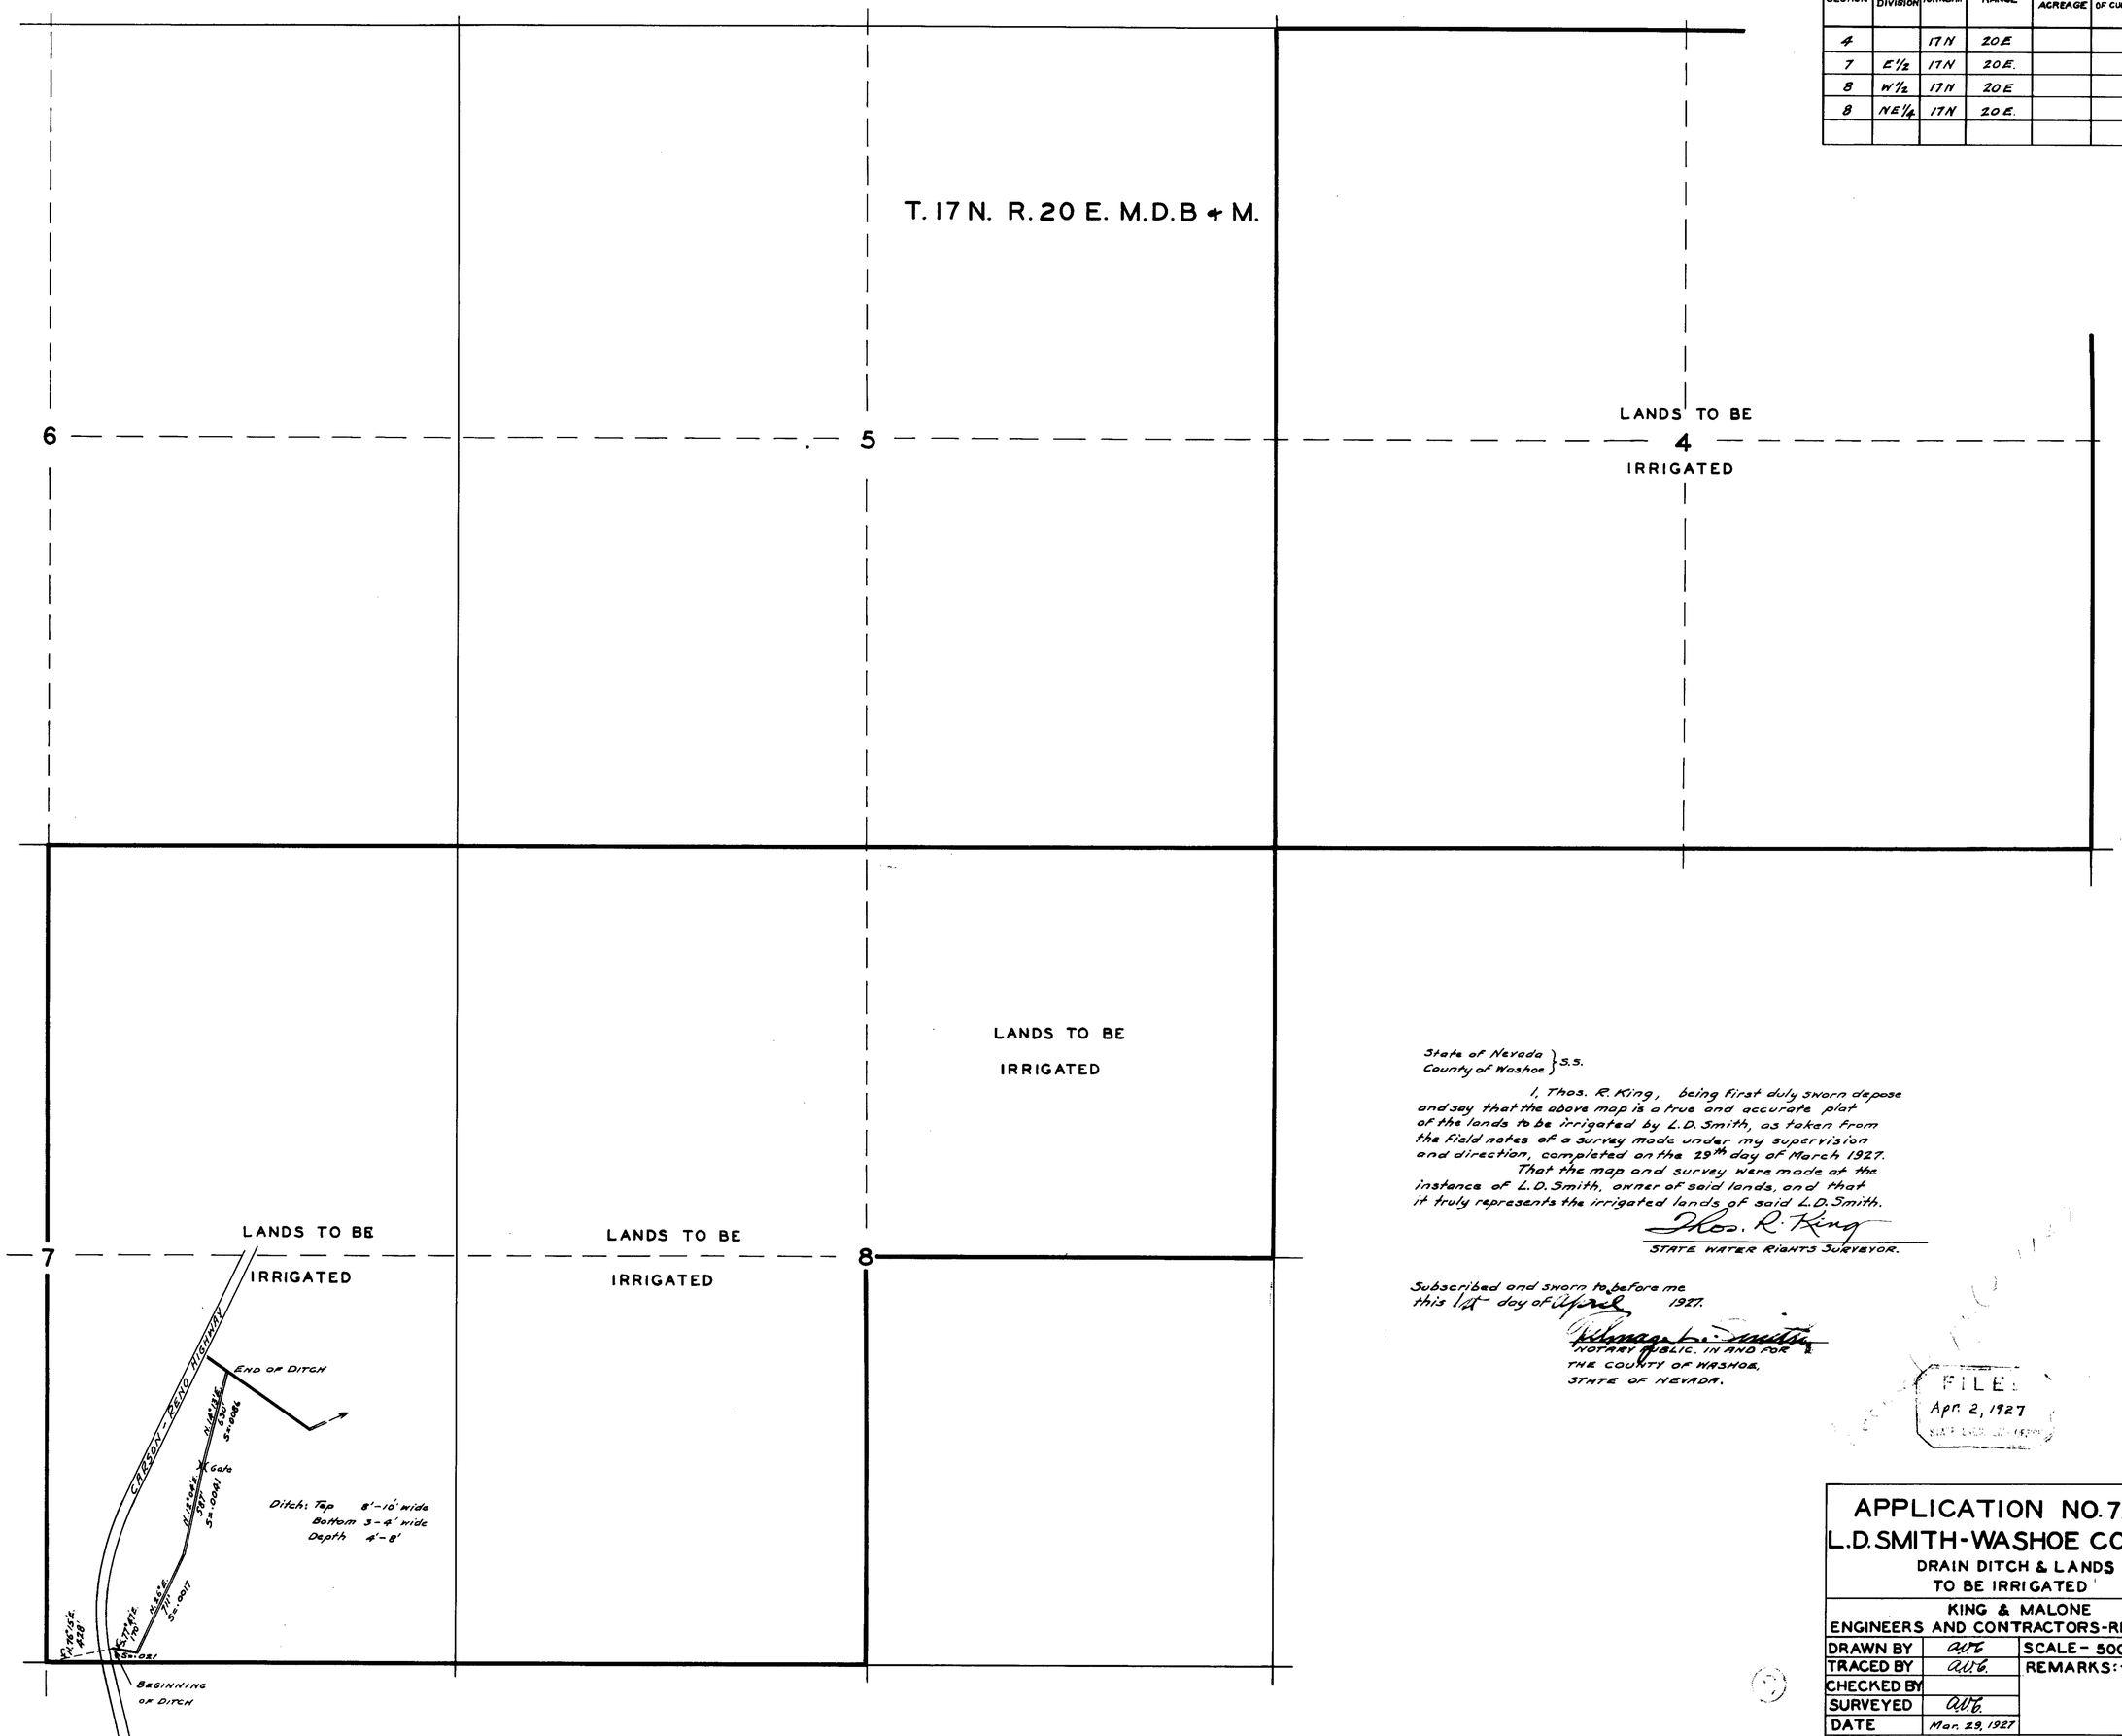


State of Nevada }
County of Washoe } S.S.

I, Thos. R. King, being first duly sworn depose and say that the above map is a true and accurate plat of the lands to be irrigated by L.D. Smith, as taken from the field notes of a survey made under my supervision and direction, completed on the 29th day of March 1927.

That the map and survey were made at the instance of L.D. Smith, owner of said lands, and that it truly represents the irrigated lands of said L.D. Smith.

Thos. R. King
STATE WATER RIGHTS SURVEYOR.

Subscribed and sworn to before me this 1st day of April 1927.

Wilmagene L. Smith
NOTARY PUBLIC, IN AND FOR THE COUNTY OF WASHOE, STATE OF NEVADA.

FILED
Apr. 2, 1927
STATE ENGINEER

# APPLICATION NO. 7253
## L.D. SMITH - WASHOE CO. NEV.
DRAIN DITCH & LANDS TO BE IRRIGATED

KING & MALONE
ENGINEERS AND CONTRACTORS - RENO NEV.

| | | |
|---|---|---|
| DRAWN BY | A.W.G. | SCALE - 500 FT. = 1 IN. |
| TRACED BY | A.W.G. | REMARKS:- |
| CHECKED BY | | |
| SURVEYED | A.W.G. | |
| DATE | Mar. 29, 1927 | |
| JOB NO. 158 | | FILE NO. F34 |

7253