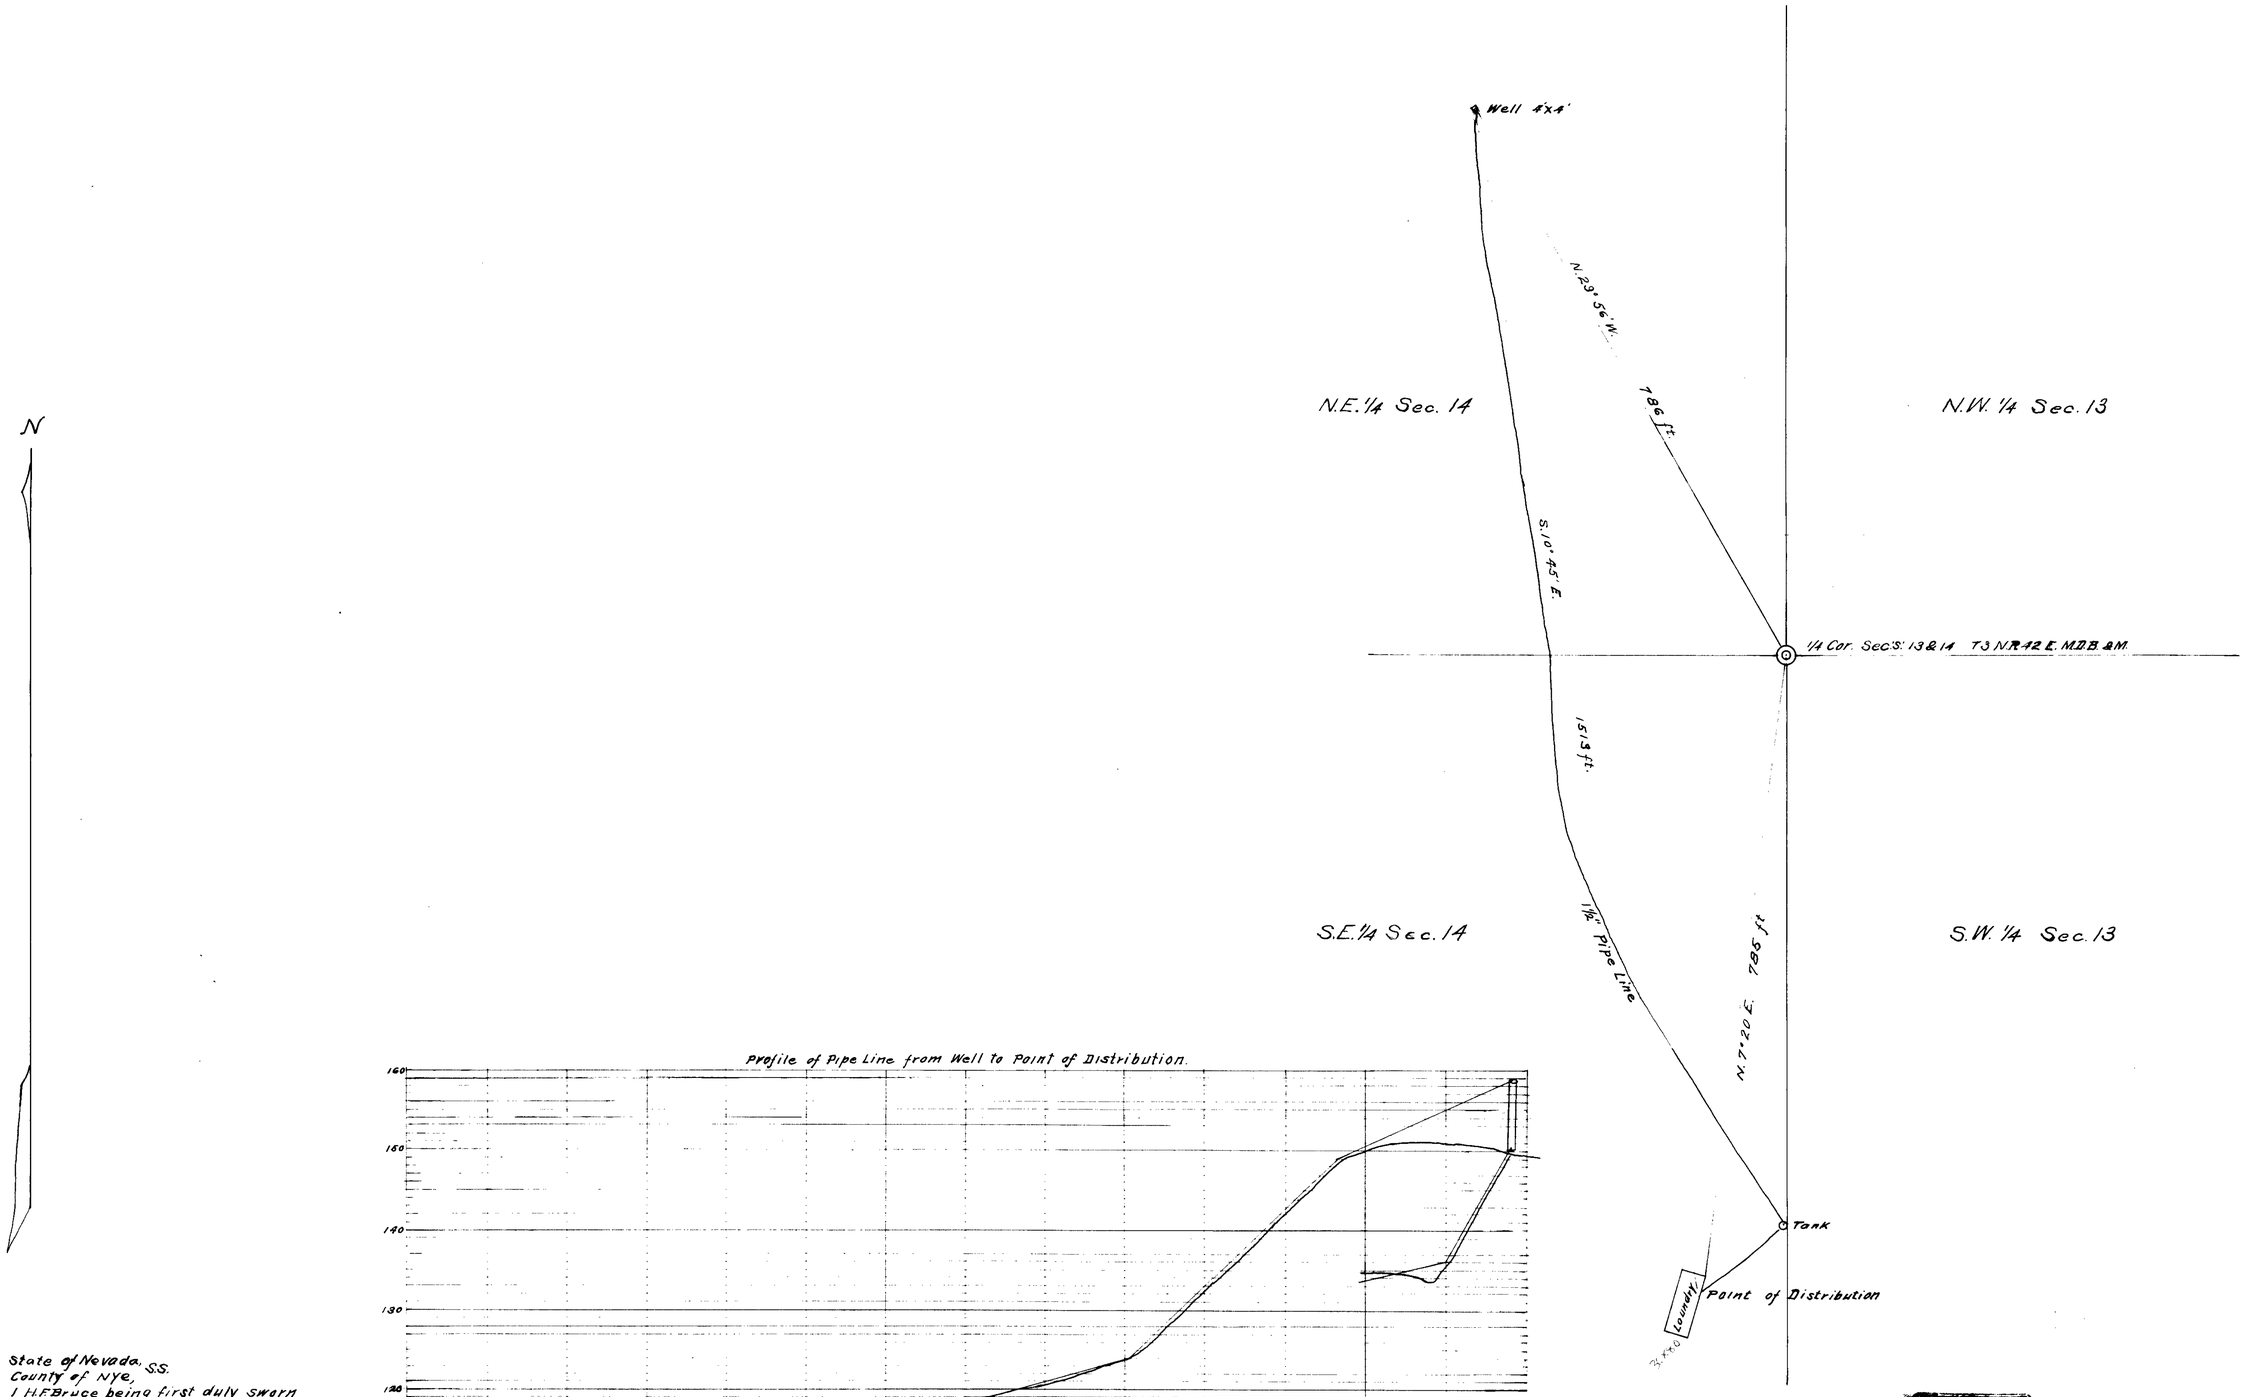

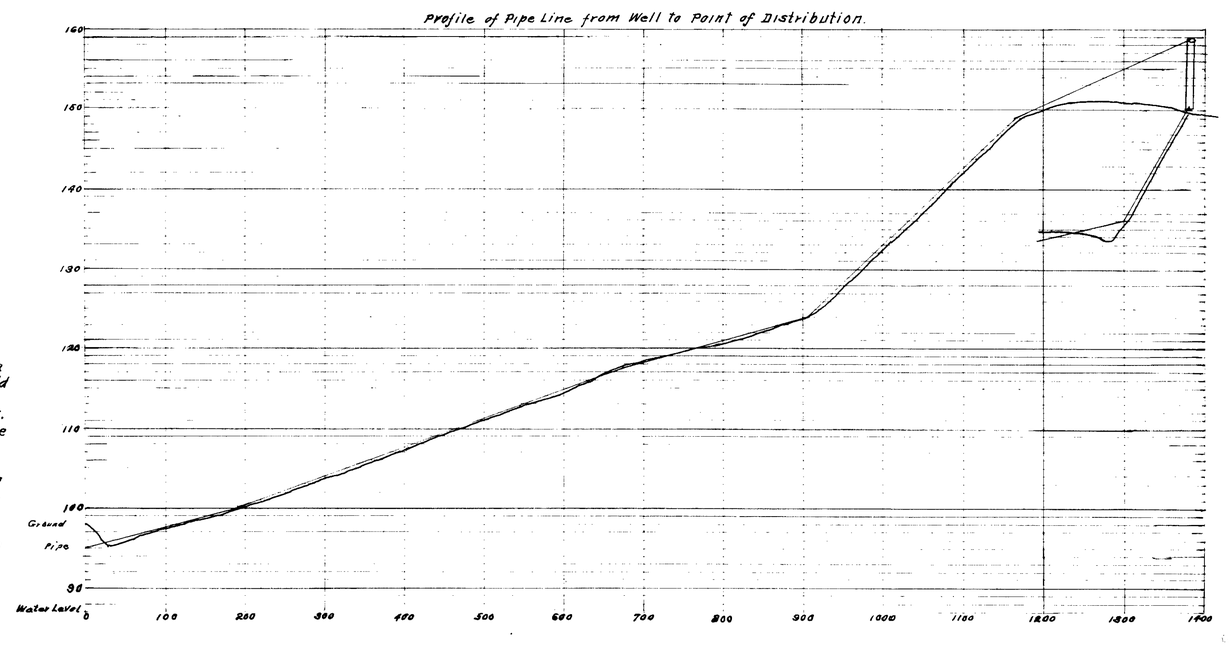

State of Nevada, S.S.
County of Nye,
I H.F. Bruce being first duly sworn depose and say that the above is a true and accurate plot of the field notes of a survey made by me, Completed on the 14 day of July 1925.
That the map and survey were made at the instance of L. Christensen and that it truly represents the Well, Pipe Line and Point of Distribution belonging to the Tonopah Laundry Co.

H.F. Bruce
Surveyor.

Subscribed and sworn to before me this 15 day July 1925.

[signature]
Notary Public,
in and for Nye County, Nevada.

FILED
July 17, 1925
STATE ENGINEER'S OFFICE

MAP SHOWING
Well, Pipe Line & Distribution Point
of
TONOPAH LAUNDRY COMPANY
Surveyed July 14, 1925.
Scale 1"=100'

Certificate 1152, Bk.5 Oct. 30, 1925 for 0.011 c.f.s.

7267