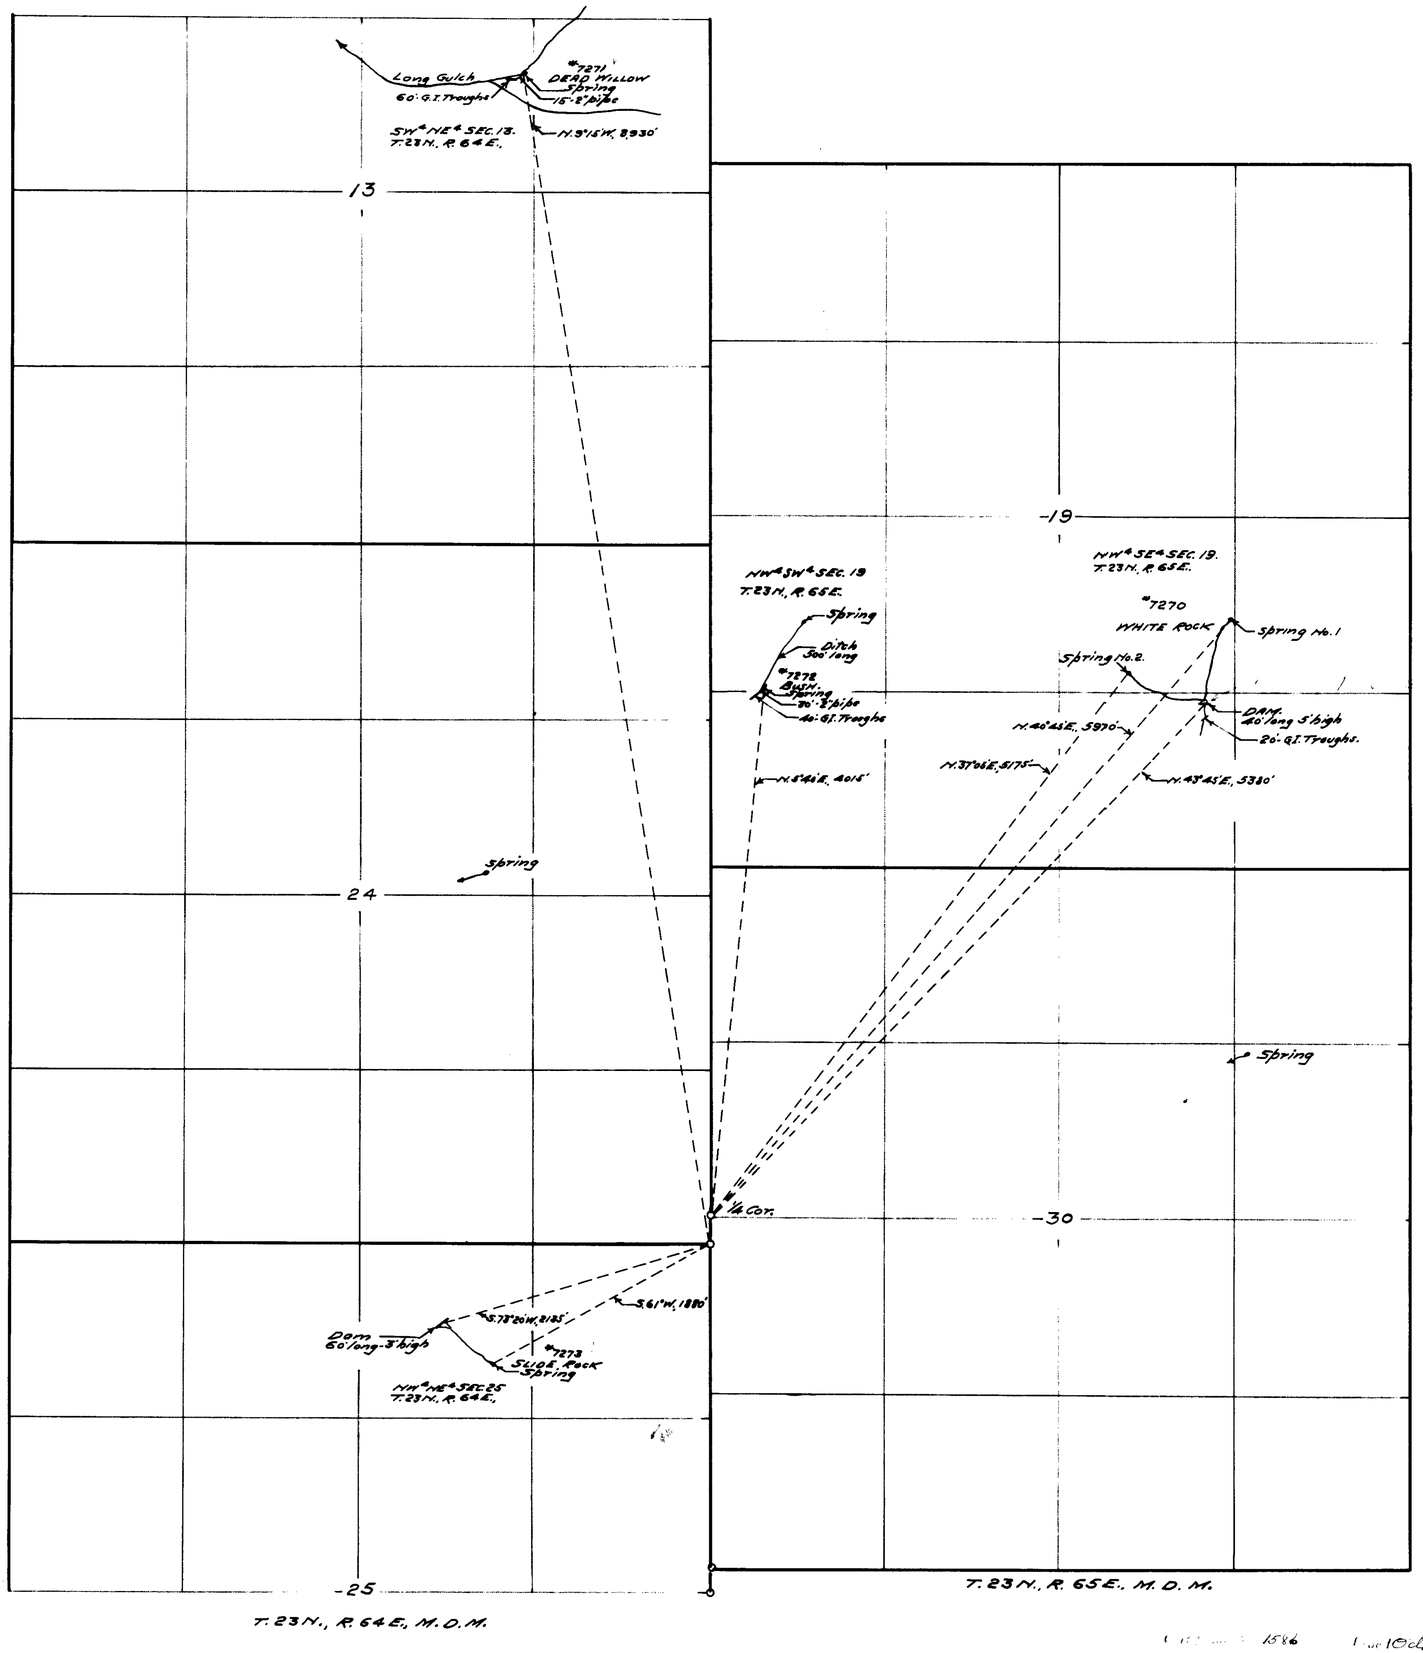

N

Scale 1-in. = 600 ft.

STATE OF NEVADA }
County of White Pine } SS.

F.W. Millard, being first duly sworn, deposes and says that the above map is a true and accurate plat of the stock-watering works of Pete Lambert, as taken from the field notes of a survey made by me, completed on the 26th day of November, 1925.

That such survey was made at the instance of Pete Lambert, that the map represents the works described in Application's Nos. 7270, 7271, 7272 & 7273, together with the location of streams and ditches in the immediate vicinity.

F.W. Millard
Surveyor.

Subscribed and sworn to before me
this 18th day of April, 1927.

Grady McKinnon
Notary Public in and for White Pine County, Nevada.

FILED
May 9, 1927

1586		October 22, 1929
1587		October 22, 1929
1588		October 22, 1929
1589		October 22, 1929

MAP SHOWING
WHITE ROCK, DEAD WILLOW, BUSH
& SLIDE ROCK SPRINGS
OF PETE LAMBERT
Surveyed Nov. 25-26-1925.
by Ed. Millard & Son.
Ely, Nevada.

4/16/27.

7270-7271-7272-7273