State of Nevada } S.S.
County of Mineral }

I, L. W. Whiting, being first duly sworn, depose and say that this map is a true & accurate plat of the location of the Spring now known as Big Spring as taken from the field Notes of surveys made by me and completed on the 3rd day of December 1924 and that such survey was made at the instance of Thos. H. Carroll, that this map represents the works described in Application #7276

L. W. Whiting
Water Surveyor for Nev.

Subscribed & Sworn to before me this 15th Day of December 1924

Notary Public in and for Mineral Co. Nevada
My Commission Expires 11-30-28.

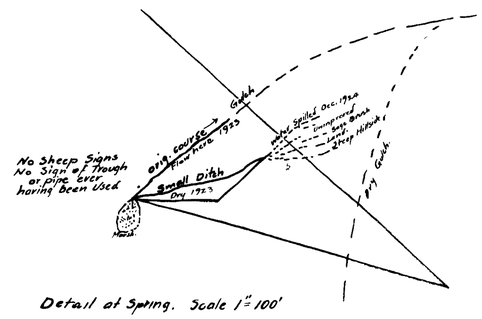

Detail at Spring. Scale 1" = 100'

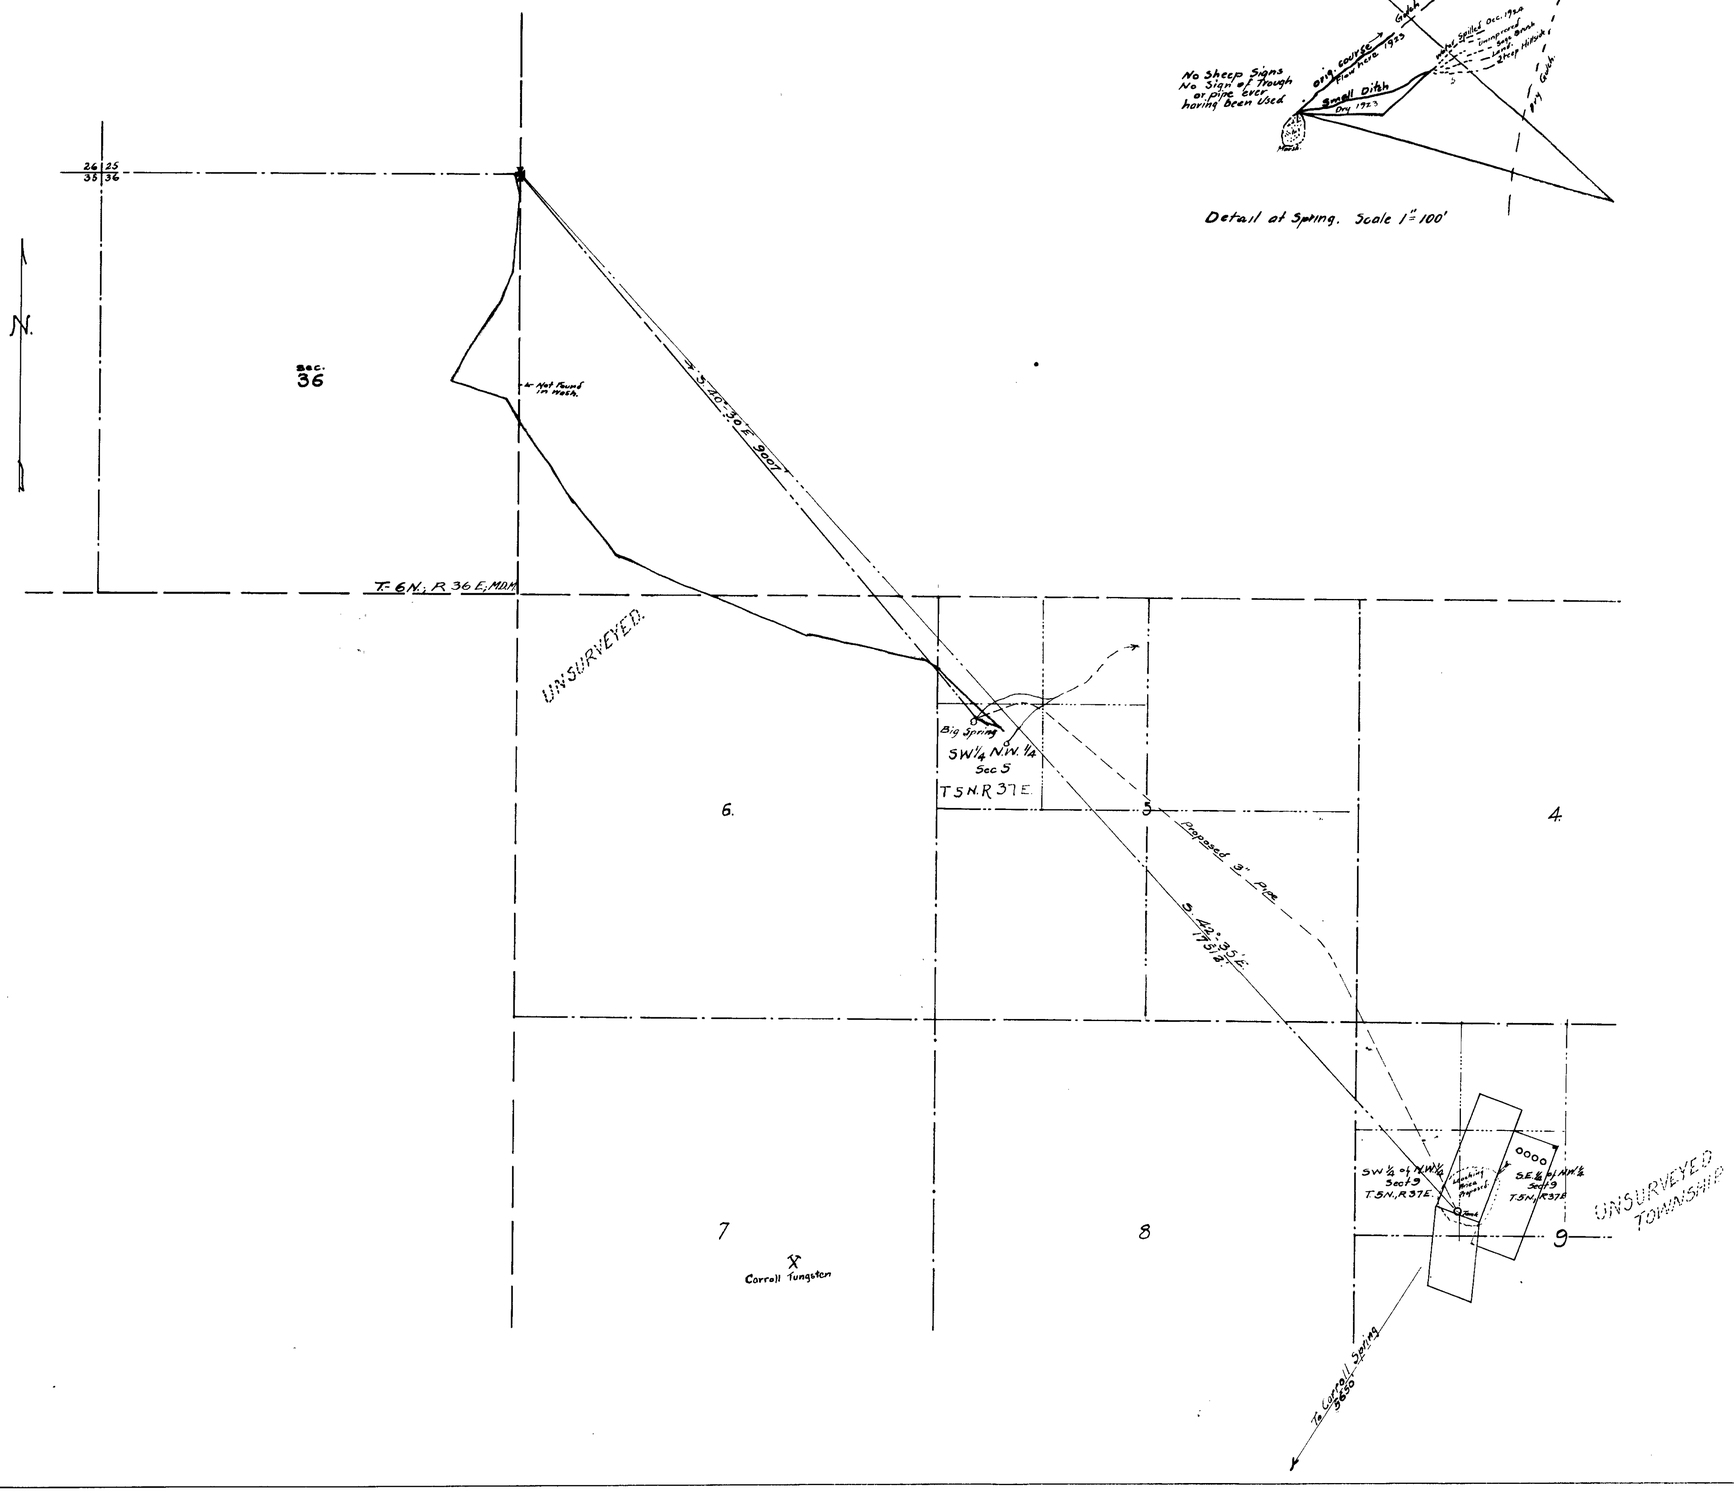

Jan. 5, 1925.
INDEXED

APPLICATION #7276

By

T. H. CARROLL MINA NEV.

Scale 1" = 1000 ft.

L. W. Whiting Mina Nev. 1-5-25

7276