Sec	Sub div	Twp	Range			
25	SE 1/4	17 N	50 E			
	"					
	Approximate					

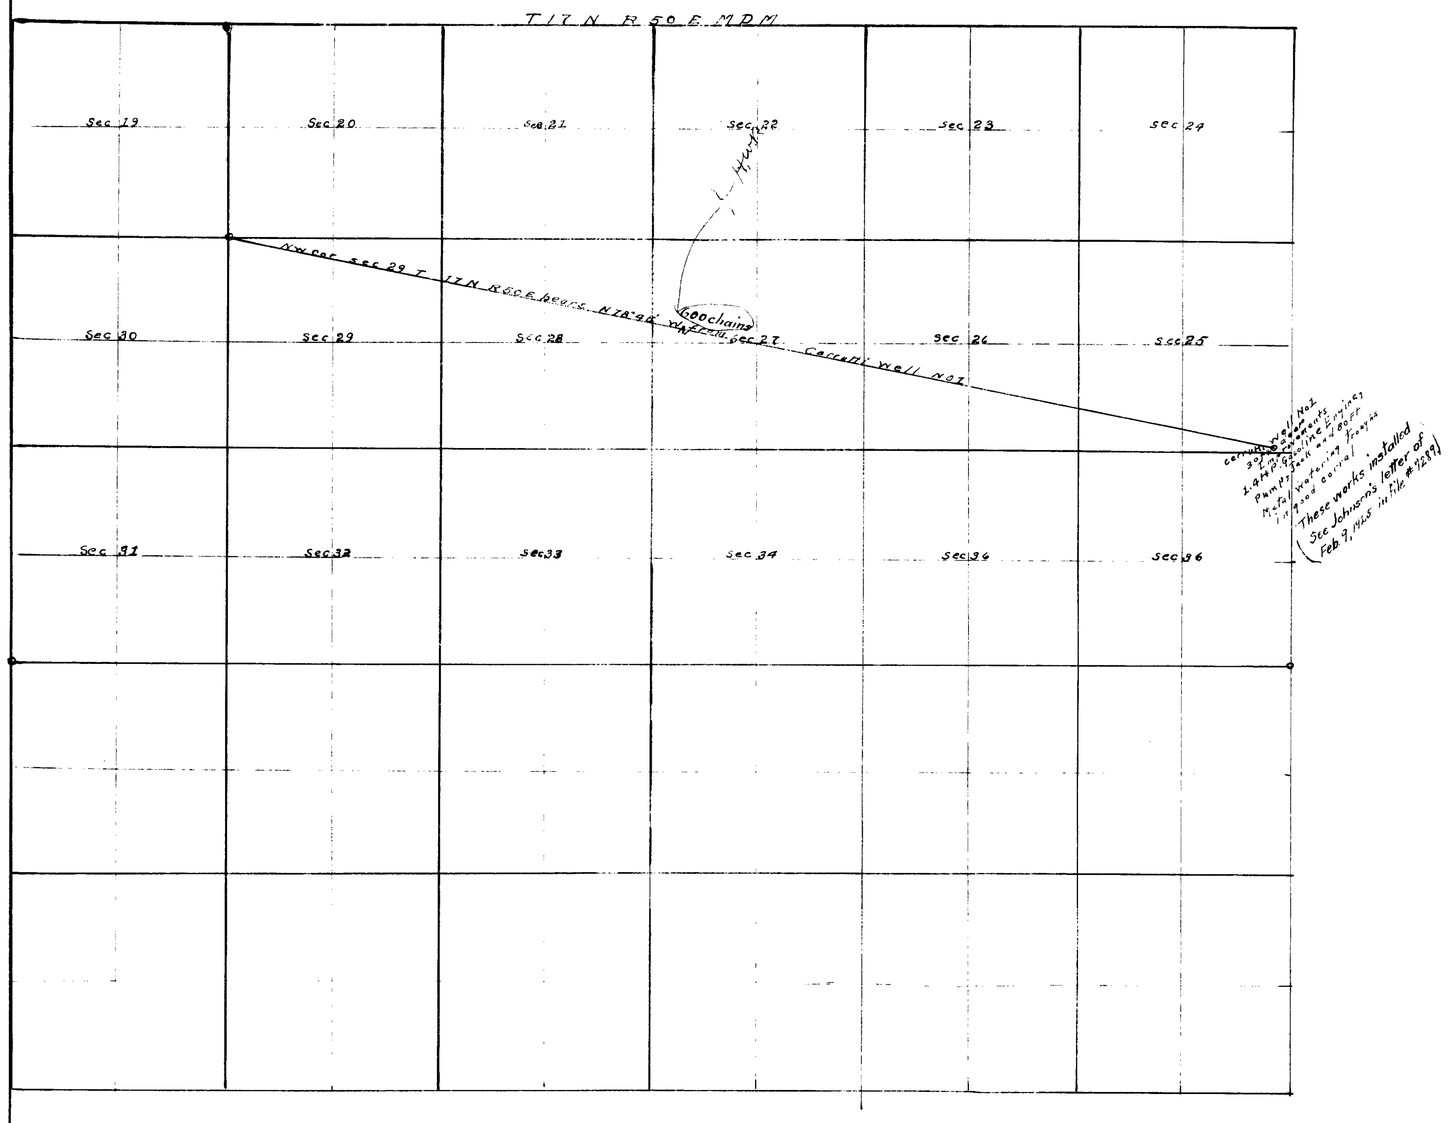

MAP
OF
OF APPROPRIATION OF UNDERGROUND WATERS BY D CERRUTTI, EUREKA COUNTY . NEVADA

STATE OF NEVADA }
COUNTY OF EUREKA } SS

I Clarence Johnson being first duly sworn depose and say that the above map is a true and accurate plat of the lands and well applied for by Dominic Cerrutti, claimant, as taken from the field notes of a survey made by me on the 11th day of November 1924
The map and survey were made at the instance of D. Cerrutti owner of said well and that it truly represents the location thereof

Subscribed and sworn to before me this 29 day of November 1924

Clarence Johnson
Surveyor

Notary Public in and for Eureka County, Nevada

Scale 30 chains = 1 inch

FILED
Feb. 13, 1925
STATE ENGINEER

1-22-25
A.C.

[illegible] 3 issued [illegible]

~~3~~ 1491 - Jan. 30, 1929

13481 7289