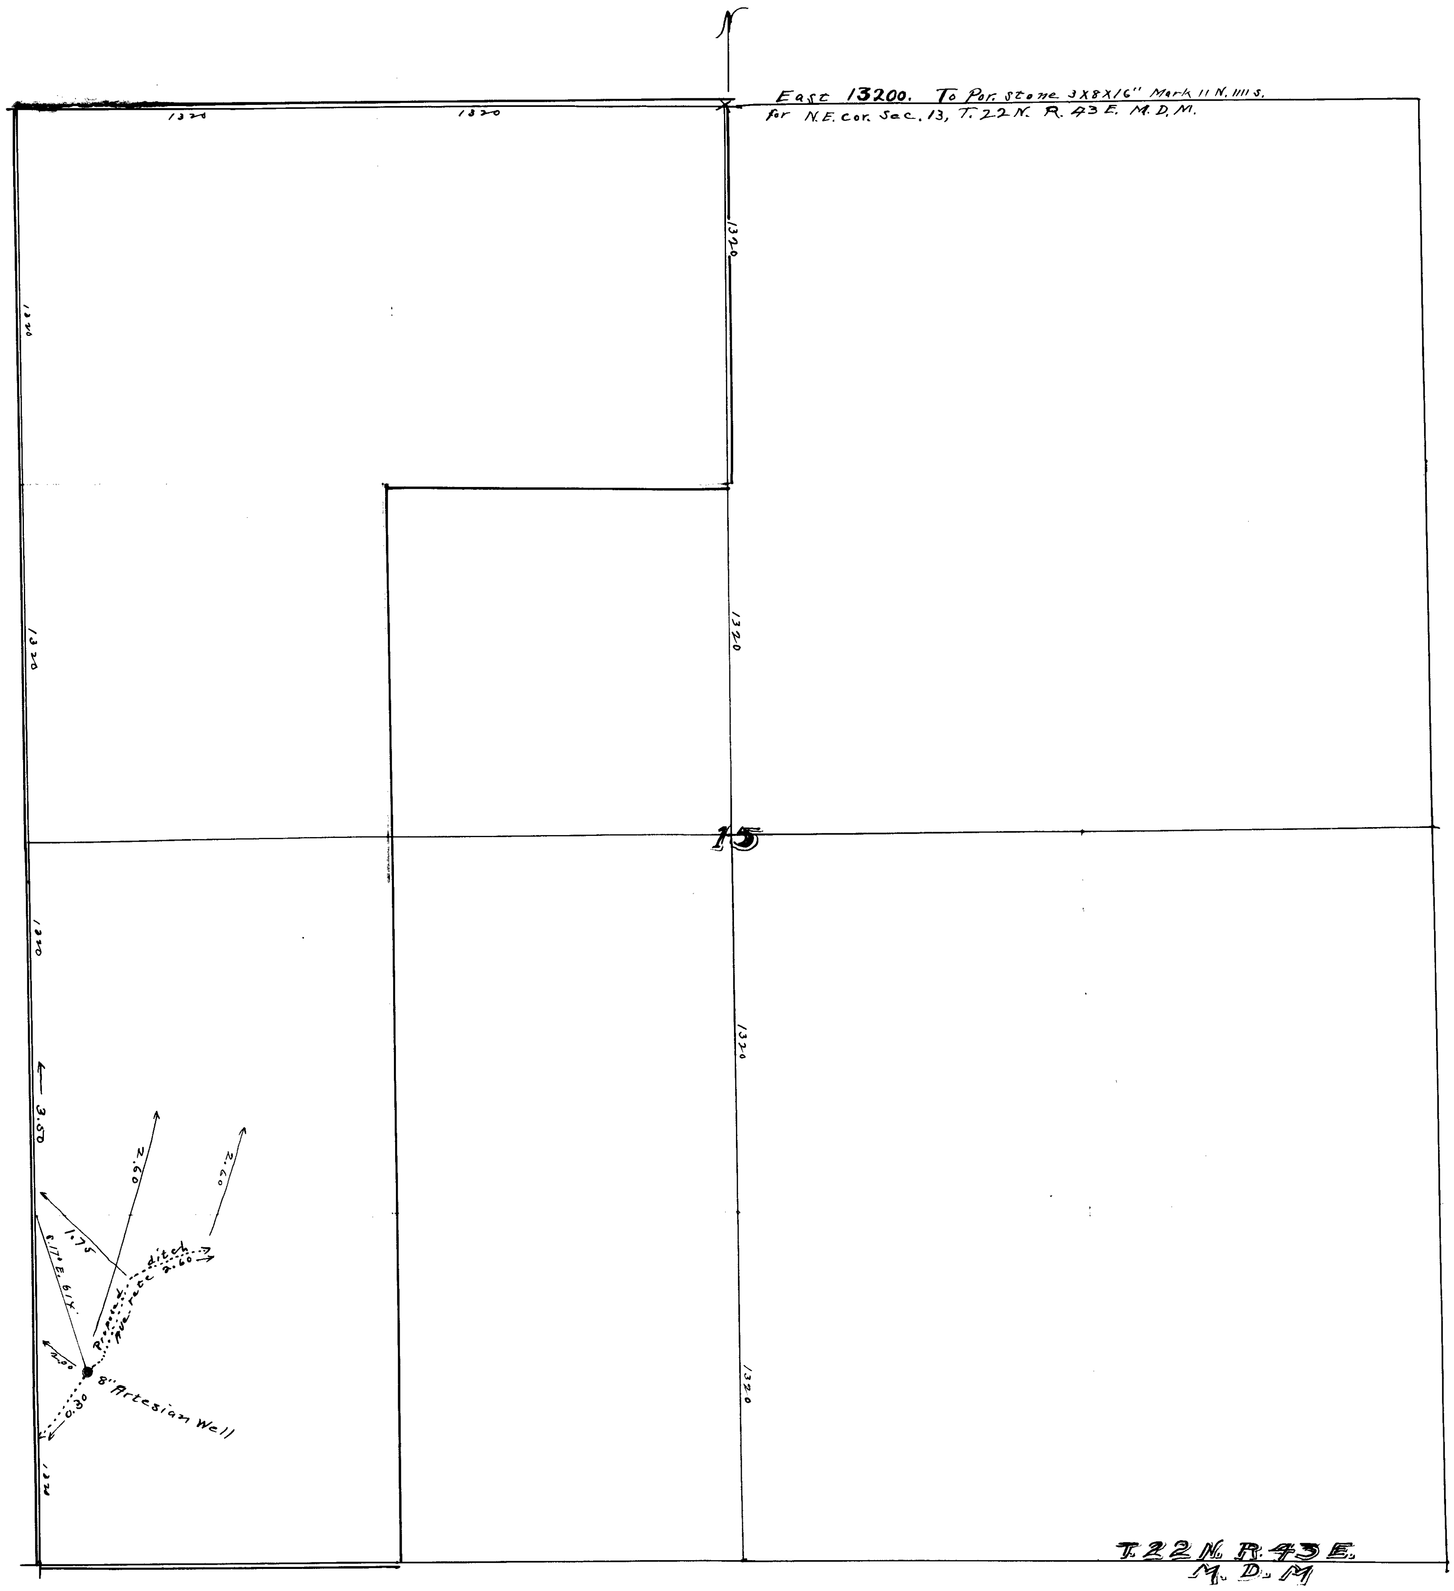

MAP
PROPOSED WORKS
OF
JOE PHILLIPI, WHOSE
ADDRES IS AUSTIN,
NEVADA.

FILED
July 15, 1926
STATE ENGINEER

SCALE = 300 FT. TO ONE INCH.

Note = The proposed lands to be irrigated are portions of the subdivisions embraced in heavy black lines.

STATE OF NEVADA ss
COUNTY OF LANDER

I, O. P. Adams being first duly sworn, depose and say that the accompanying map is a true and correct copy of the proposed Works of Joe Phillipi, as taken from the field notes of a survey made by me, Completed on the 7th day of July 1926.

That the map and survey were made at the instance of Joe Phillipi, and that it truly represents the proposed Works of Joe Phillipi.

O. P. Adams
surveyor.

Subscribed and sworn to before me this 14th day of July - 1926.

Louis A. Lemaire
Notary Public in and for Lander County, Nevada.

7298