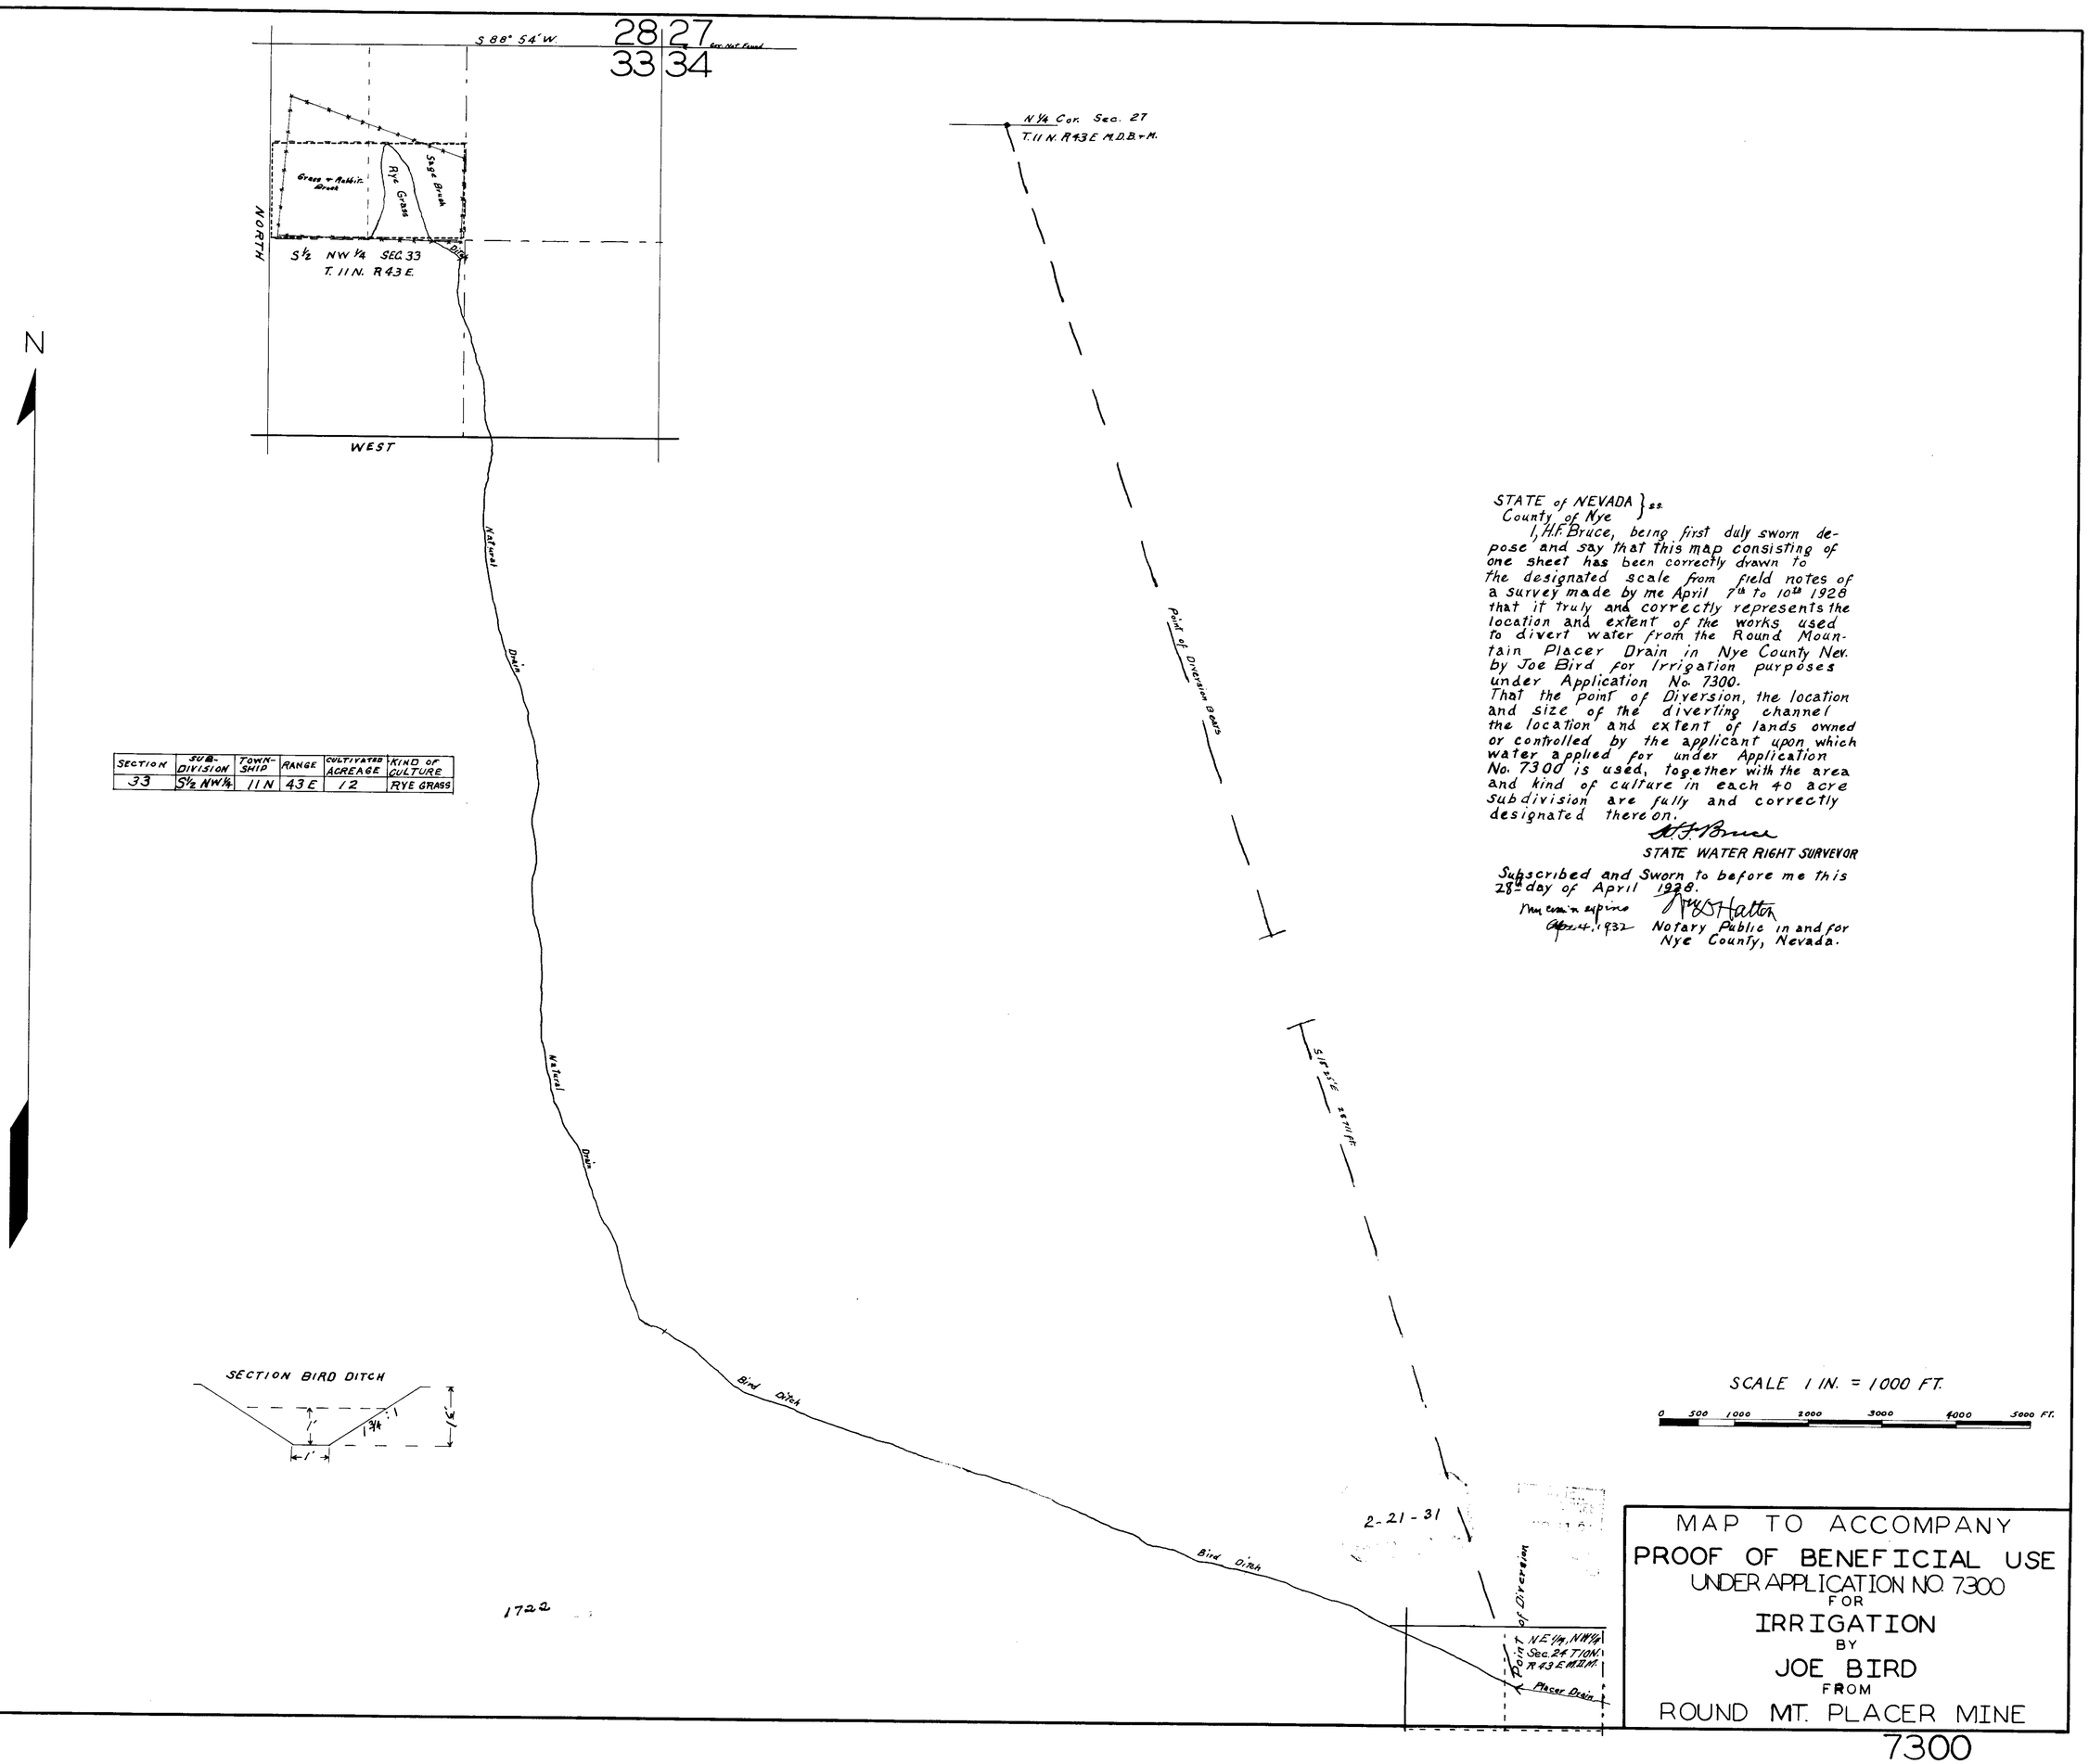


| SECTION | SUB-DIVISION | TOWN-SHIP | RANGE | CULTIVATED ACREAGE | KIND OF CULTURE |
|---|---|---|---|---|---|
| 33 | S½ NW¼ | 11 N | 43 E | 12 | RYE GRASS |

STATE of NEVADA } ss.
County of Nye

I, H.F. Bruce, being first duly sworn depose and say that this map consisting of one sheet has been correctly drawn to the designated scale from field notes of a survey made by me April 7th to 10th 1928 that it truly and correctly represents the location and extent of the works used to divert water from the Round Mountain Placer Drain in Nye County Nev. by Joe Bird for Irrigation purposes under Application No. 7300.
That the point of Diversion, the location and size of the diverting channel the location and extent of lands owned or controlled by the applicant upon which water applied for under Application No. 7300 is used, together with the area and kind of culture in each 40 acre subdivision are fully and correctly designated thereon.

H.F. Bruce
STATE WATER RIGHT SURVEYOR

Subscribed and Sworn to before me this 28th day of April 1928.

My commission expires Apr. 4, 1932

J. W. S. Halter
Notary Public in and for Nye County, Nevada.

SCALE 1 IN. = 1000 FT.

0 500 1000 2000 3000 4000 5000 FT.

MAP TO ACCOMPANY
PROOF OF BENEFICIAL USE
UNDER APPLICATION NO. 7300
FOR
IRRIGATION
BY
JOE BIRD
FROM
ROUND MT. PLACER MINE

7300