Section Unsurveyed	Sub-Division	Township	Range		Description of Loc.	Date of first Use

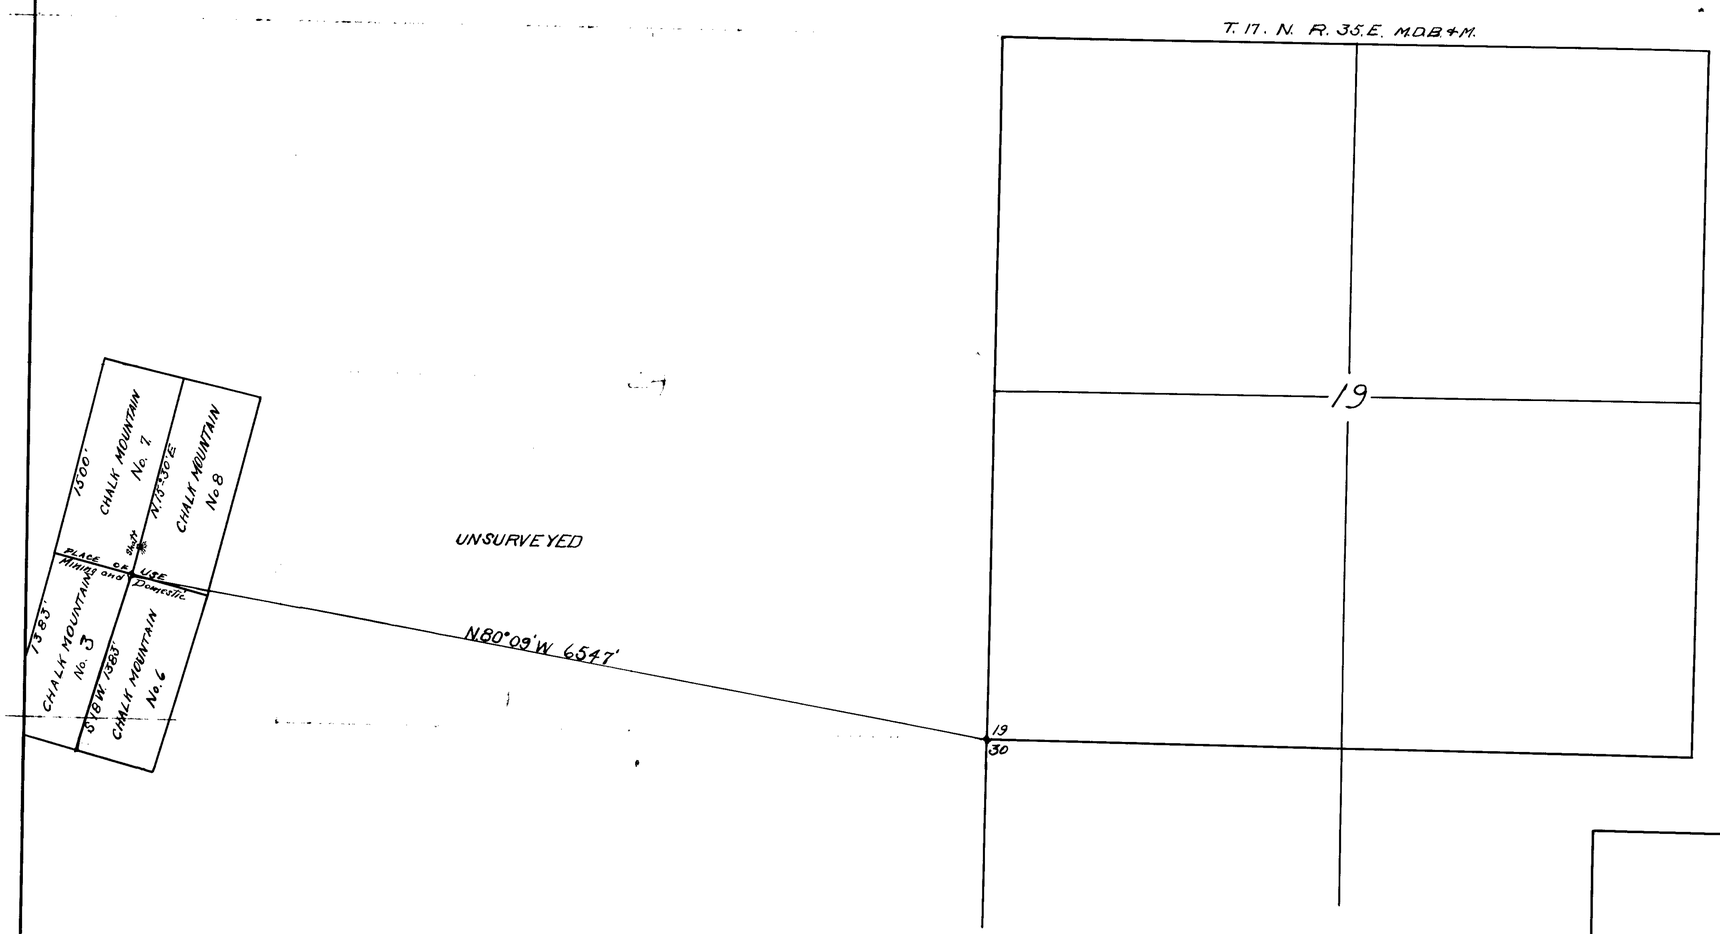

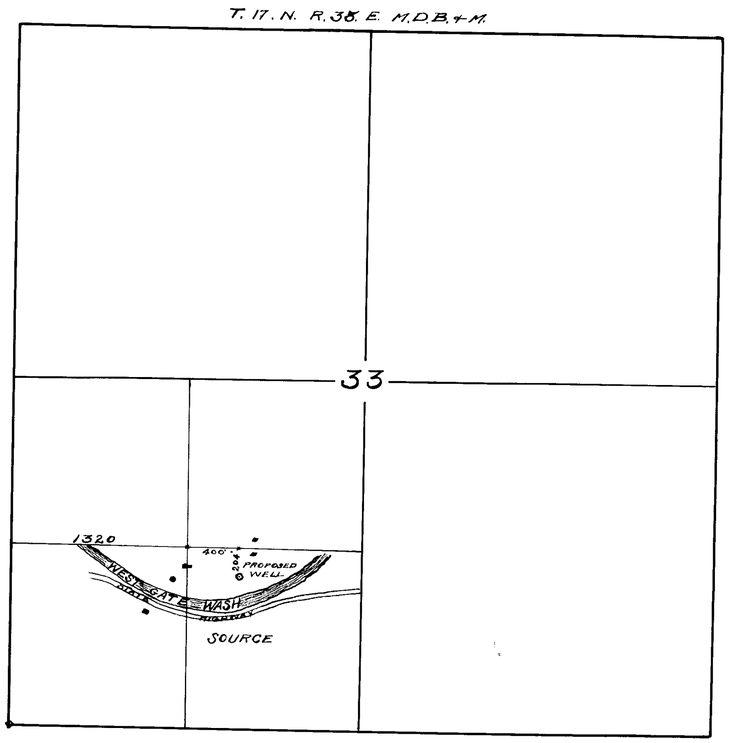

I. L.W. Crehore hereby certify that I made this map from the field notes of surveys made by me on Feb. 6-7-8 1925 and that the same is a true and accurate plat.

L.W. Crehore
Surveyor.

STATE OF NEVADA
COUNTY OF CHURCHILL } SS

ON THE [redacted] DAY OF FEBRUARY 1925 BEFORE ME A NOTARY PUBLIC CAME L.W. CREHORE OF FALLON CHURCHILL COUNTY AND STATE OF NEVADA KNOWN TO ME AS THE PERSON SUBSCRIBING HERETO AND AS HAVING SIGNED THE ABOVE AND ON OATH DEPOSES AND SAYS THAT THE ABOVE MAP IS A TRUE AND ACCURATE PLAT OF THE SOURCE AND PLACE OF USE UNDER APPLICATION No. 7048 OF WATER FOR MINING AND DOMESTIC PURPOSES ON THE PROPERTY OF E. M. DAWES THAT SUCH SURVEY WAS MADE AT THE INSTANCE OF E.M. DAWES.

L.W. Crehore Surveyor

SUBSCRIBED AND SWORN TO BEFORE ME THIS 27 DAY OF FEBRUARY 1925

L. J. Barney
NOTARY PUBLIC IN AND FOR CHURCHILL COUNTY

1749 Feb 19 1932

FILED
MAR 2 1925

MAP OF SOURCE
AT
WEST GATE AND POINT
OF USE ON
CHALK MOUNTAIN
OF WATER FOR
E.M. DAWES MINING PROPERTY
UNDER APPLICATION NUMBER 7048
F.E. WILSON FALLON NEV. L.W. Crehore Surveyor

7302