WATER APPLICATION No. 5070	
OWNER	SOURCE OF SUPPLY
L.L. GILCREASE	Tule Springs

APPLICATION No. 5070

SECTION	SUB-DIVISION	TOWNSHIP	RANGE	CULTIVATED ACREAGE	DESCRIPTION OF CULTURE	DATE OF FIRST CULTIVATION
9	SE ¼ of SW ¼	19 S	R 60 E			
9	SW ¼ of SE ¼	"	"			
16	E ½ of NE ¼	"	"			
16	SE ¼	"	"			
15	SW ¼	"	"			
22	E ½	"	"	18.5 Acres	Vineyard	
23	NW ¼	"	"			

State of Nevada }
County of Clark }

J. T. McWilliams, a state water right surveyor, being first duly sworn deposes and says that this map is a true and accurate plat of the lands assessed for taxes on the Clark County records, together with the lower Tule Springs and the irrigation ditch leading from said Tule Springs as shown on the plat, all of said property being owned and claimed by L.L. Gilcrease, said map being made from the field notes of a survey made by me, completed February 11th, 1925.

Aside from the Vineyard shown on this plat there are other parcels of land planted to Alfalfa and other farm crops on east ½ of section 22 and the NW ¼ of section 23 which was not surveyed.

That the map and survey were made at the instance of said L.L. Gilcrease, owner of said lands and is made for the specific purpose of showing the location of Tule Springs, the irrigation ditch leading therefrom to the east ½ of Sec. 22 and the NW ¼ of section 23 TWP. 19 S R 60 E M.D.B. and Mer. for the express purpose of obtaining a loan pursuant to the Federal Farm Loan Act and that it truly represents the lands of said L.L. Gilcrease.

J. T. McWilliams
State Water Right Surveyor

Subscribed and sworn before me
this 14th day of February 1925 A.D.

Albert A. Hinman
Notary Public in and for Clark County, Nevada.
My Commission expires February 10, 1929.

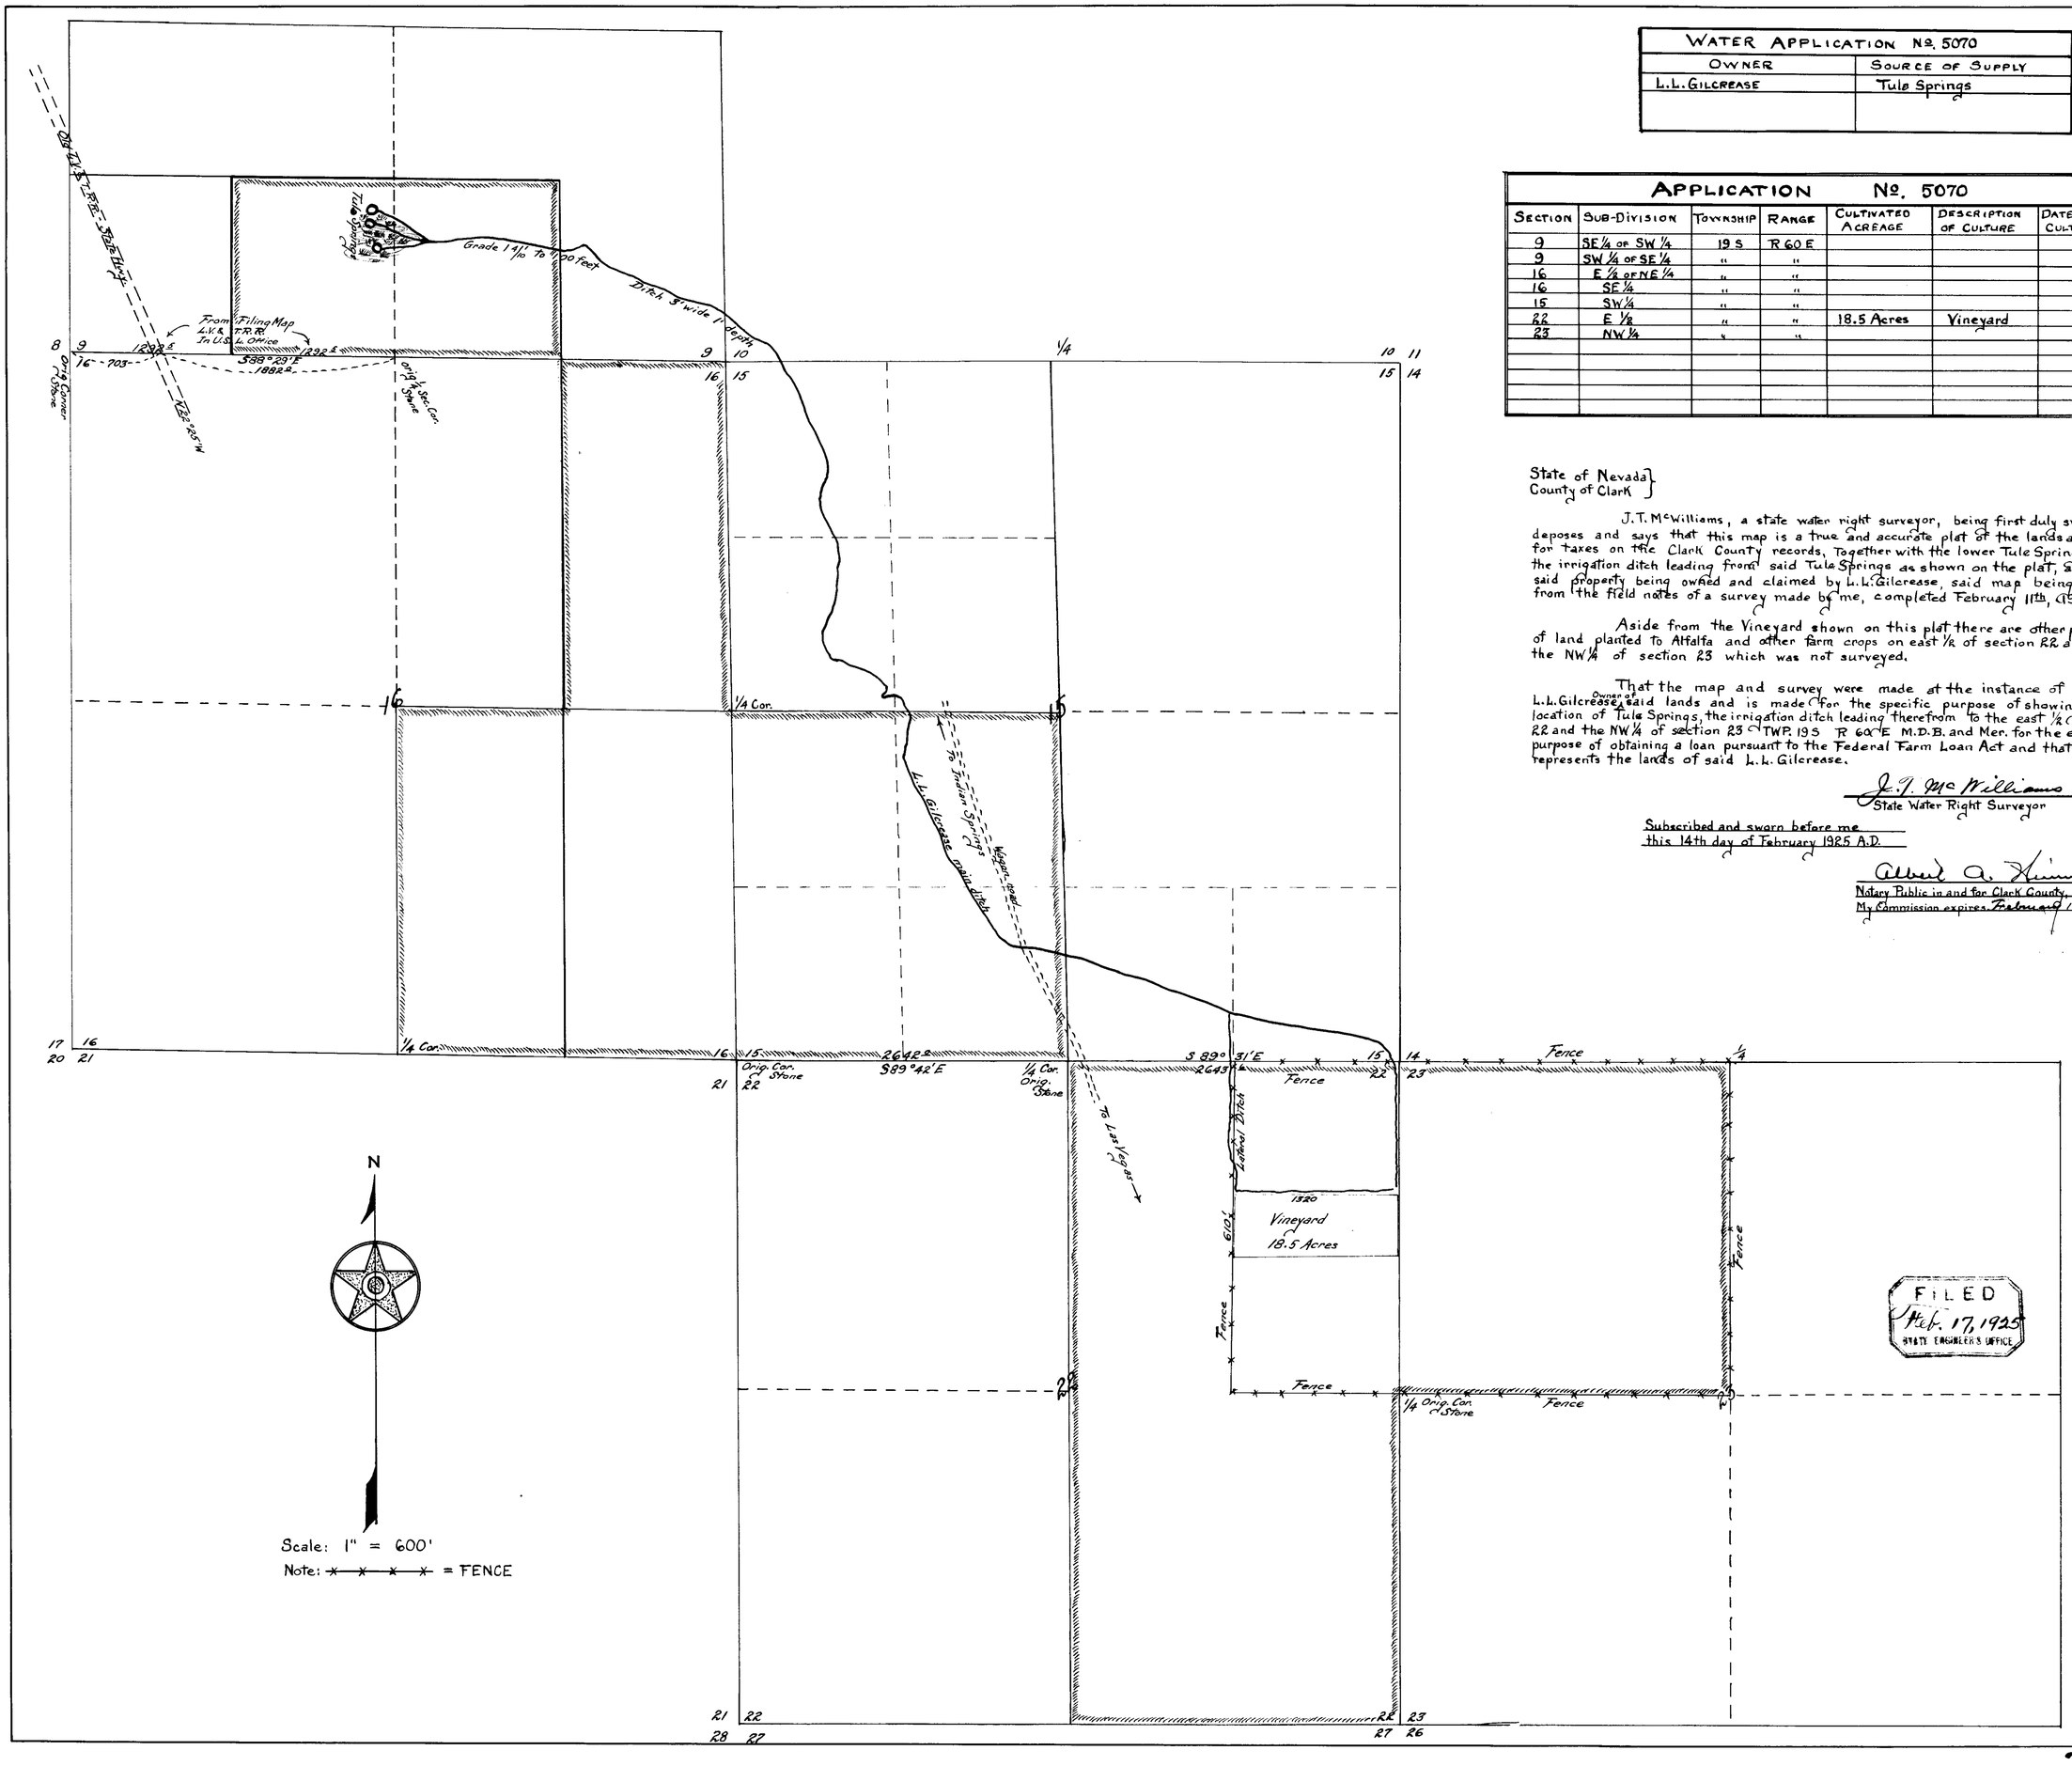

FILED
Feb. 17, 1925
STATE ENGINEER'S OFFICE

7306