Section	Subdivision	Township	Range	Cultivated Acreage	Description of Culture	Date of first Culture
11	SE¼ NW¼	30 N.	19 E	1.29	Ploughed	
"	" "	" "	" "	1.46	Alfalfa	
"	SW¼ NE¼	" "	" "	.14	Alfalfa	
"	SE¼ NE¼	" "	" "	1.48	Meadow	
"	NE¼ SE¼	" "	" "	9.02	Meadow	
			Total	13.39		
			Permit	7314		
14	SE¼ NW¼	30 N	19 E	5.10	Meadow	
"	" "	" "	" "	2.92	Ploughed Leveled	
"	" "	" "	" "	12.14	Cleared	
			Total	20.16		

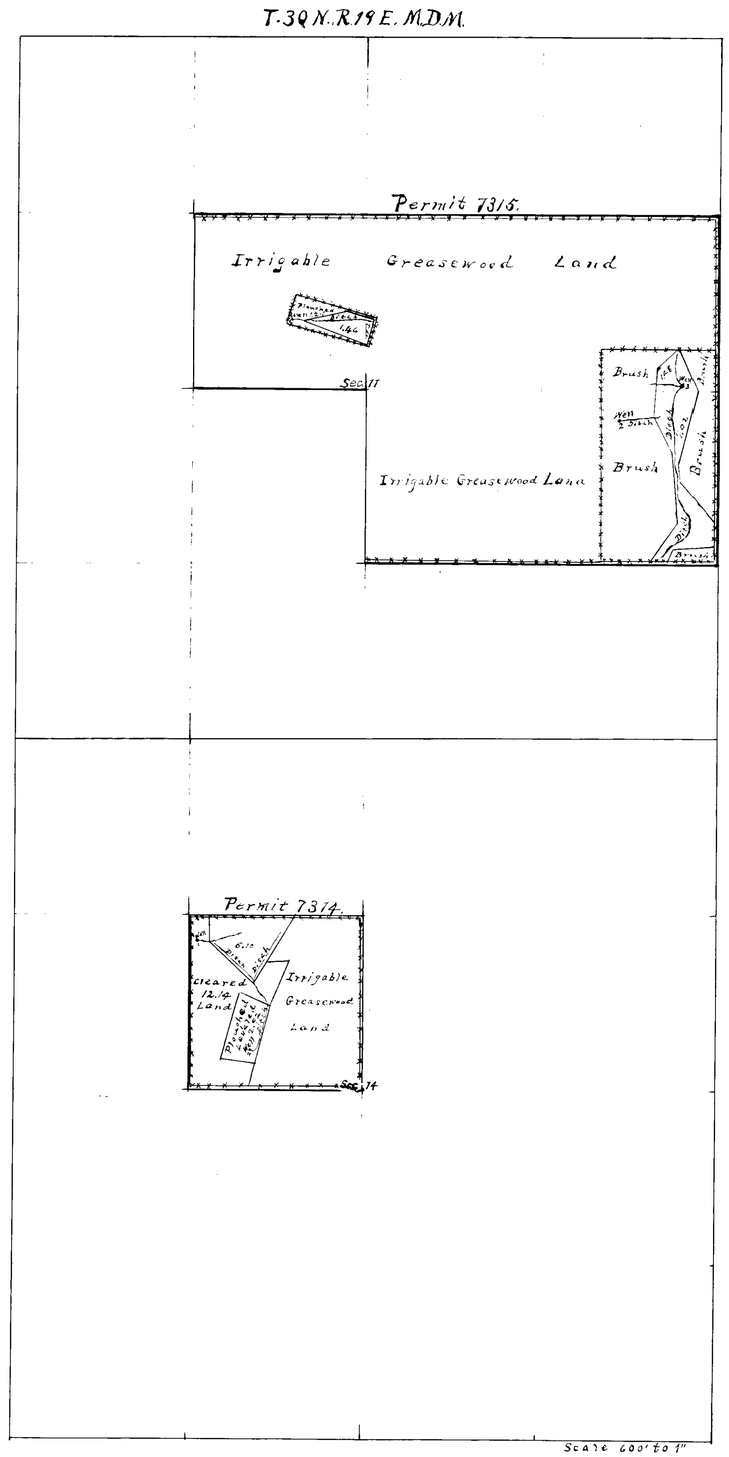

State of Nevada } ss.
County of Washoe

I, Mont E. Hutchison, being first duly sworn, depose and say that the above map is a true and accurate plat of the lands irrigated by E.F. CORNELL, as taken from the field notes of a survey made by me, completed on the 11th day of August 1927.

That the map and survey were made at the instance of E.F. CORNELL, owner of said lands, and that it truly represents the irrigated lands of said E.F. CORNELL.

Mont E. Hutchison
State Water-Right Surveyor.

Subscribed and sworn to before me this 15th day of August 1927.

E.H. Beemer County Clerk.
By. Wm. J. Murdock Deputy.

Artesian Wells
E.F. Cornell, Flanigan, Nevada
Permits 7314 - 7315

7314	4653	Mar. 19 1958
7315	4654	Mar. 19, 1958

Aug. 19, 1927

7314 - 7315