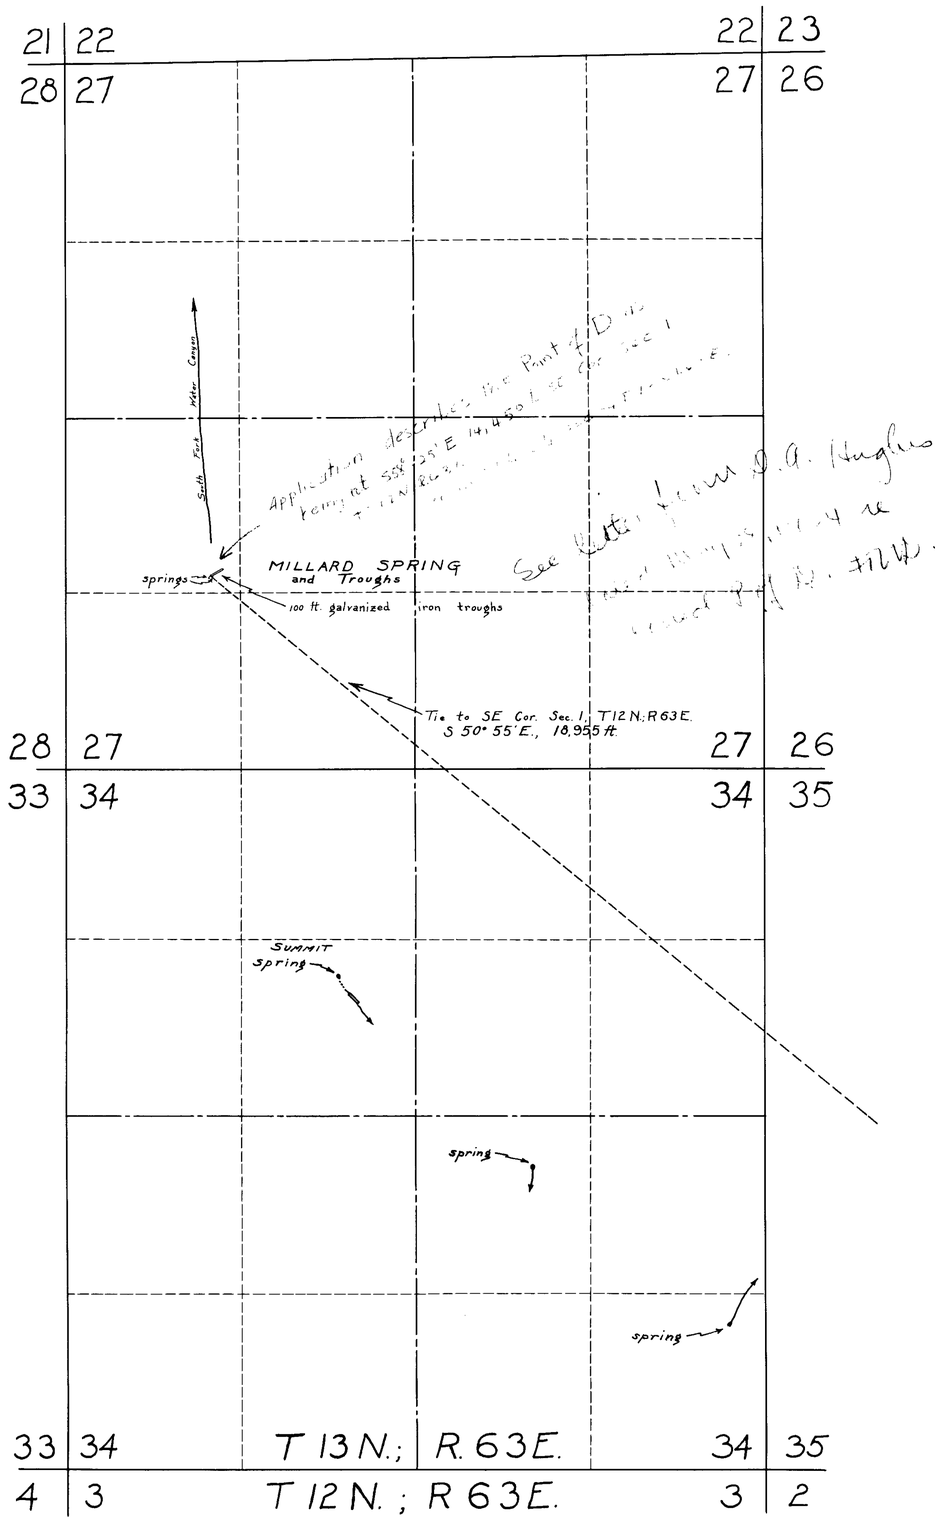

STATE OF NEVADA }
County of White Pine } ss.

I, F.W. Millard, being first duly sworn, depose and say that this map has been correctly drawn to the designated scale from field notes of a survey made by me between the 6th and 8th days of August, 1933; that it truly and correctly represents the location and extent of the works described in Application No. 7322 to divert water from MILLARD SPRING in WHITE PINE COUNTY for stockwatering purposes by ADAMS McGILL COMPANY; that the point of diversion, the location and size of the diverting channel, the place and manner of use, and the location and names of all other works or streams which are crossed by or connected with the said works, are fully and correctly designated thereon.

F.W. Millard
State Water Right Surveyor.

Subscribed and sworn to before me this 2nd day of May, 1934.

R. Doll
Notary Public in and for White Pine County, Nevada.

0 1000 2000
Scale 1 in. = 600 ft.

Certificate No. 2086 Jan. 24, 1935

FILED
May 4, 1934.
STATE ENGINEER'S OFFICE

MAP TO ACCOMPANY PROOF OF BENEFICIAL USE UNDER APPLICATION NO. 7322 FOR STOCKWATERING BY ADAMS-McGILL COMPANY FROM MILLARD SPRING.

SURVEYED BY F.W. MILLARD, ELY, NEVADA 5/34.

7322