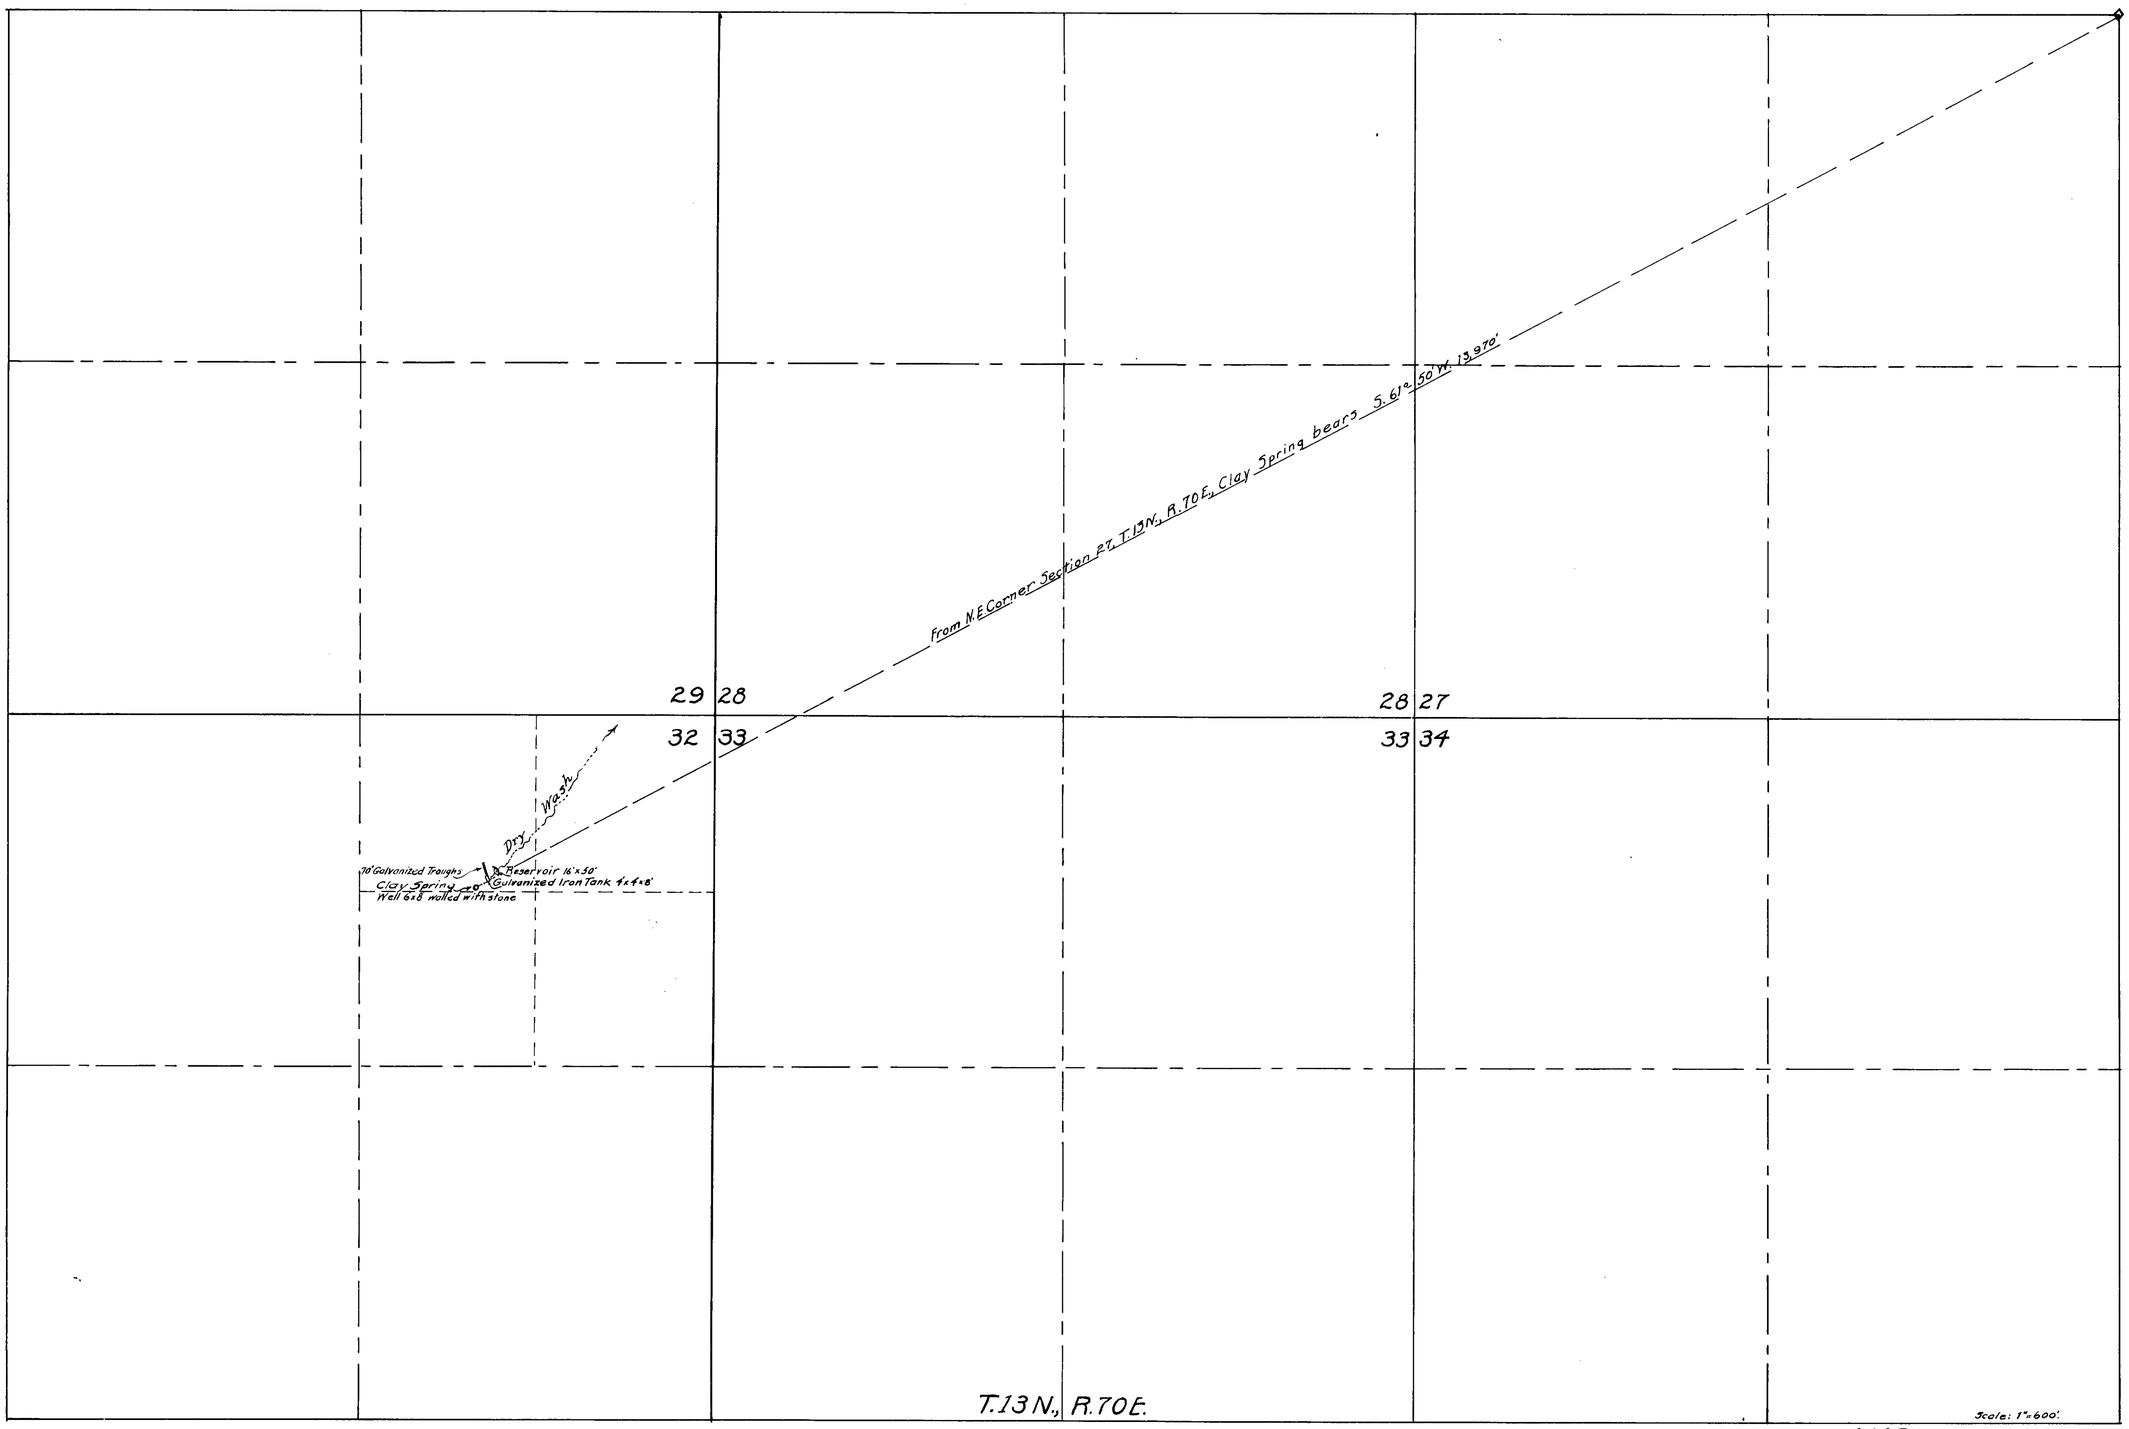

MAP

To Accompany Proof of Beneficial Use Under Application No. 7331 for Stockwatering by Phillip W. Baker from Clay Spring

State of Nevada }
County of White Pine } ss.

I, C.R. Townsend, being first duly sworn, depose and say that this map, consisting of one sheet has been correctly drawn to the designated scale from the field notes of a survey made by me on July 15, 1927; that it truly and correctly represents the location and extent of the proposed works used to divert water from Clay Spring, in White Pine County, by Phillip W. Baker for stock watering purposes. That the proposed point of Diversion, the approximate location and size of the diverting channel or other conduit, the place and manner of use, and the location and names of all other works or streams which are crossed by, or connected with the said works, are fully and correctly designated there on.

C.R. Townsend
State Water Right Surveyor

Subscribed and sworn to before me this ... day of ... 1927.

Notary Public in and for White Pine County, Nevada

FILED Oct. 7, 1927

1473 - Dec. 21 - 1928

7331