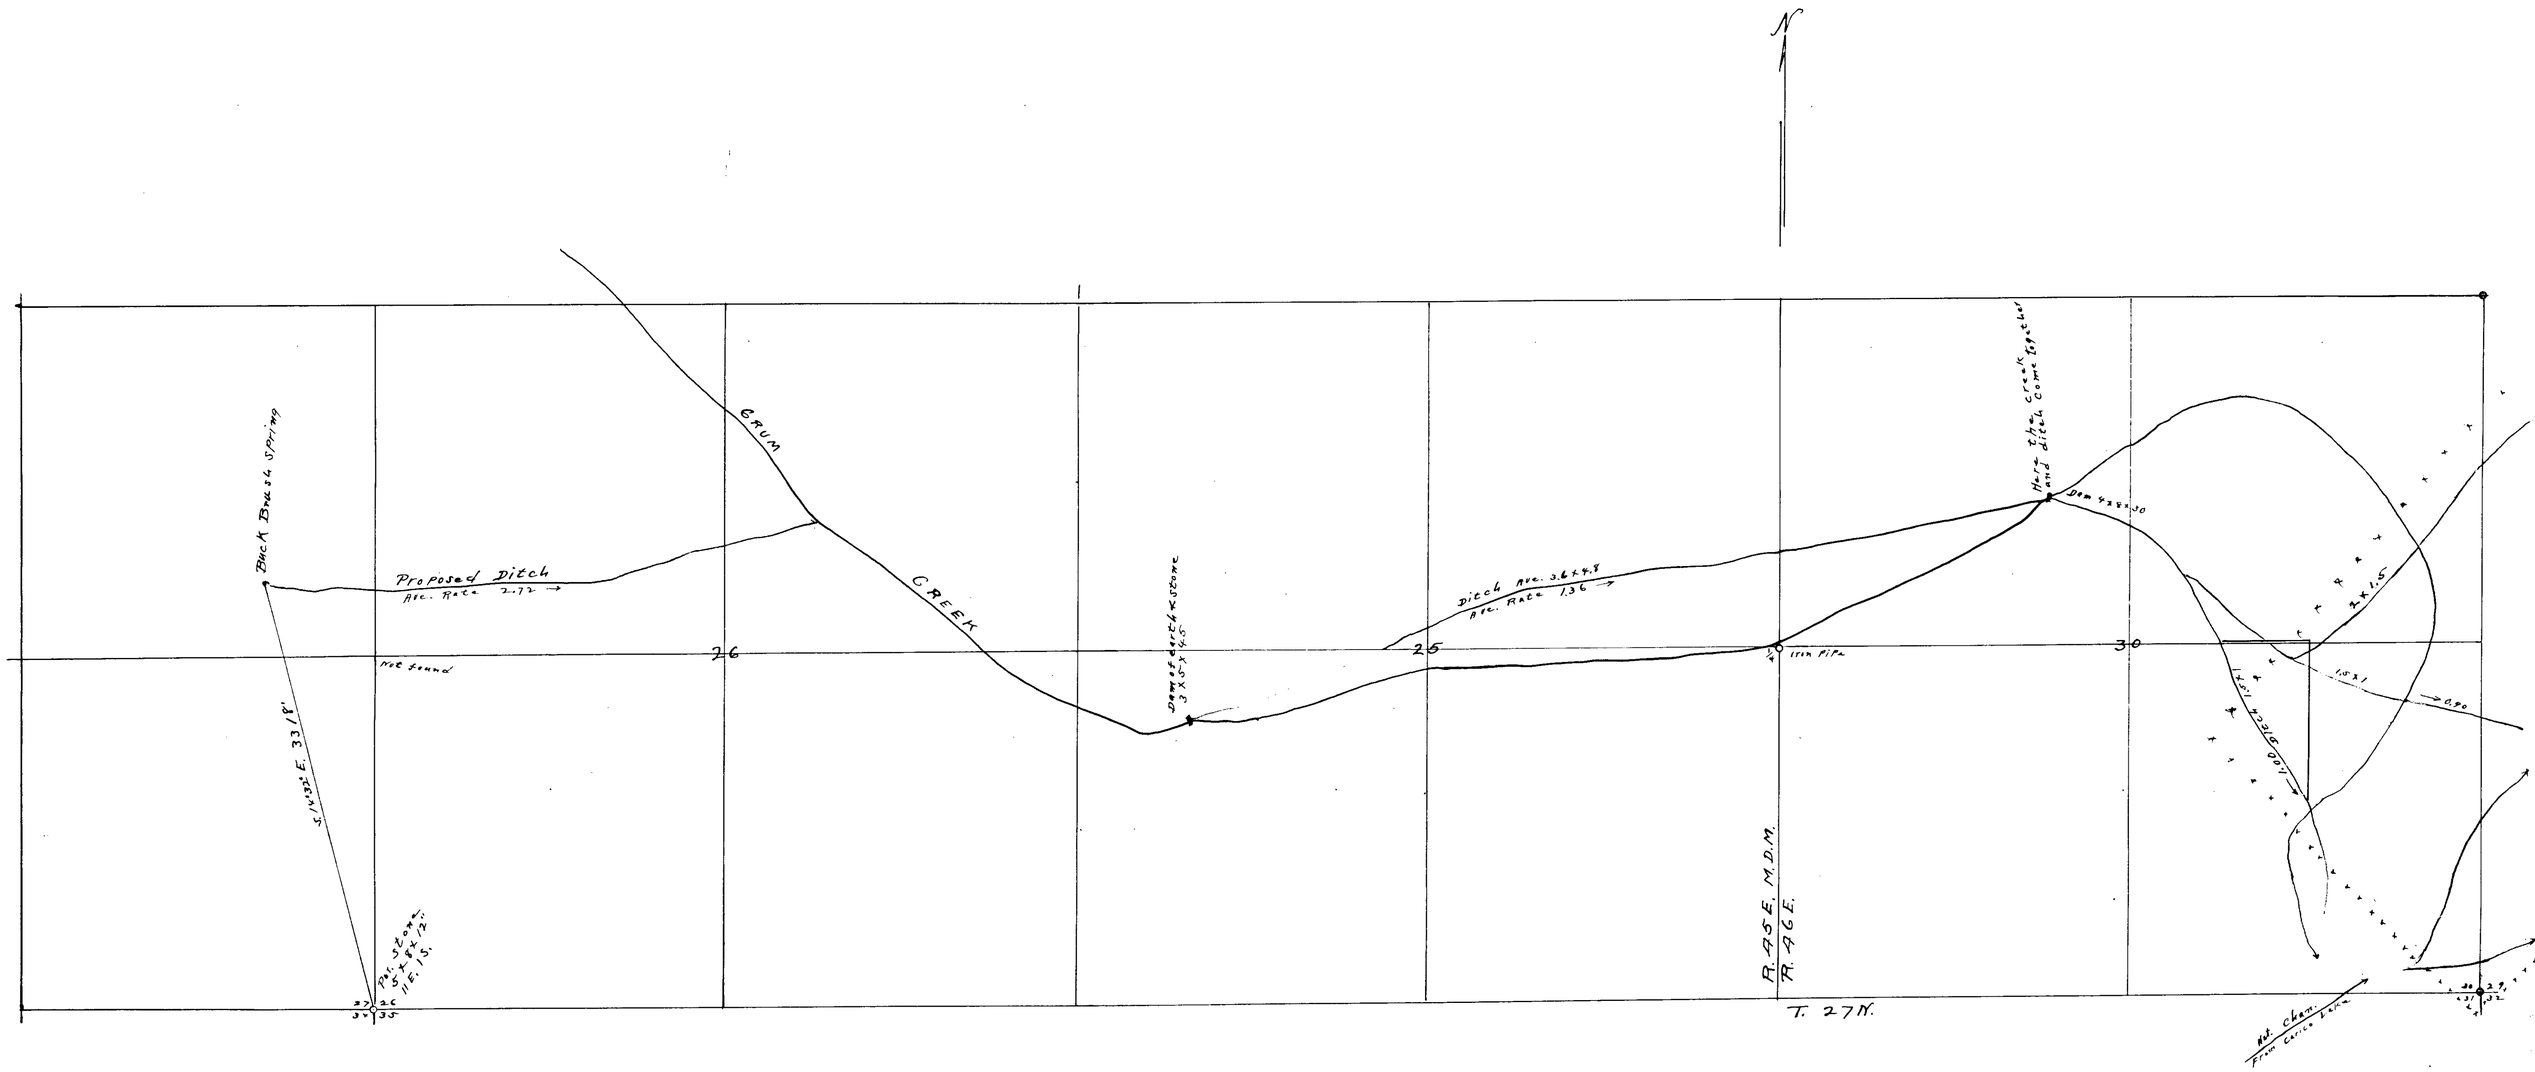

STATE OF NEVADA
COUNTY OF LANDER } ss.

I, O. P. Adams, being first duly sworn, depose and say, that the above map is a true and accurate plat of the lands proposed to be irrigated by Ed Filippini, as taken from the field notes of a survey made by me, completed on the 22nd day of April 1925.

That the map and survey were made at the instance of Ed Filippini, and that it truly represents the proposed works of said Ed Filippini.

O. P. Adams
Surveyor.

Subscribed and sworn to before me, this 9th day of March 1926.

Louis H. Lemaire
Notary Public in and for Lander County, Nevada.
My commission expires June 27th 1929.

MAP
PROPOSED WORKS OF ED FILIPPINI,
WHOSE ADDRESS IS BEOWAWE, NEVADA.

SCALE 600 FT. TO ONE INCH.

FILED
Apr. 15. 1926
STATE ENGINEER'S OFFICE

7347