Section	Sub division	Township	Range	Cultivated Acreage	Description Cultivated	Date of first Cultivation
32	SE ¼ of SE ¼	20	36	None	—	
33	SW ¼ of SW ¼	20	36	None	—	

T. 20 N., R 36 E. M.D.B.+M.

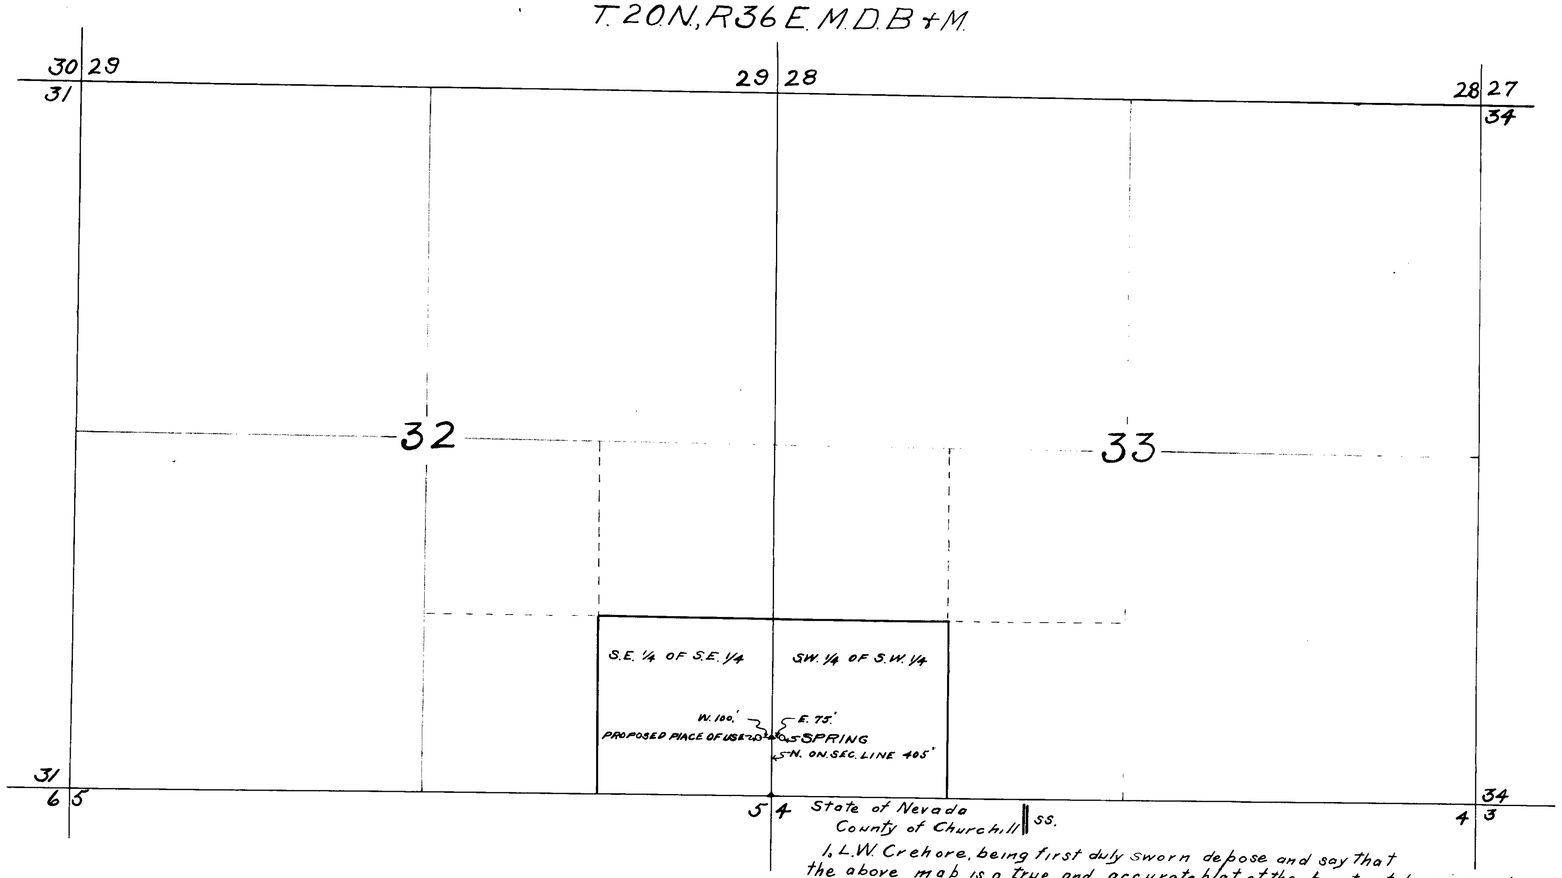

State of Nevada
County of Churchill } ss.

I, L.W. Crehore, being first duly sworn depose and say that the above map is a true and accurate plat of the points of diversion and proposed use for Stock Watering by J.P. Sagouspe as taken from the field notes of a survey made by me completed on the 9th day of June 1925.

That the map and survey were made at the instance of J.P. Sagouspe and that it truly represents the proposed points of diversion and use by said J.P. Sagouspe.

L. W. Crehore
Surveyor.

Subscribed and sworn to before me this 27th day of June 1925

T. L. Jones
Notary Public in and for Churchill County Nevada.

FILED
Dec 8 1926
State Engineer's Office

J.P. SAGOUSPE
PIUTE
CANYON

7371