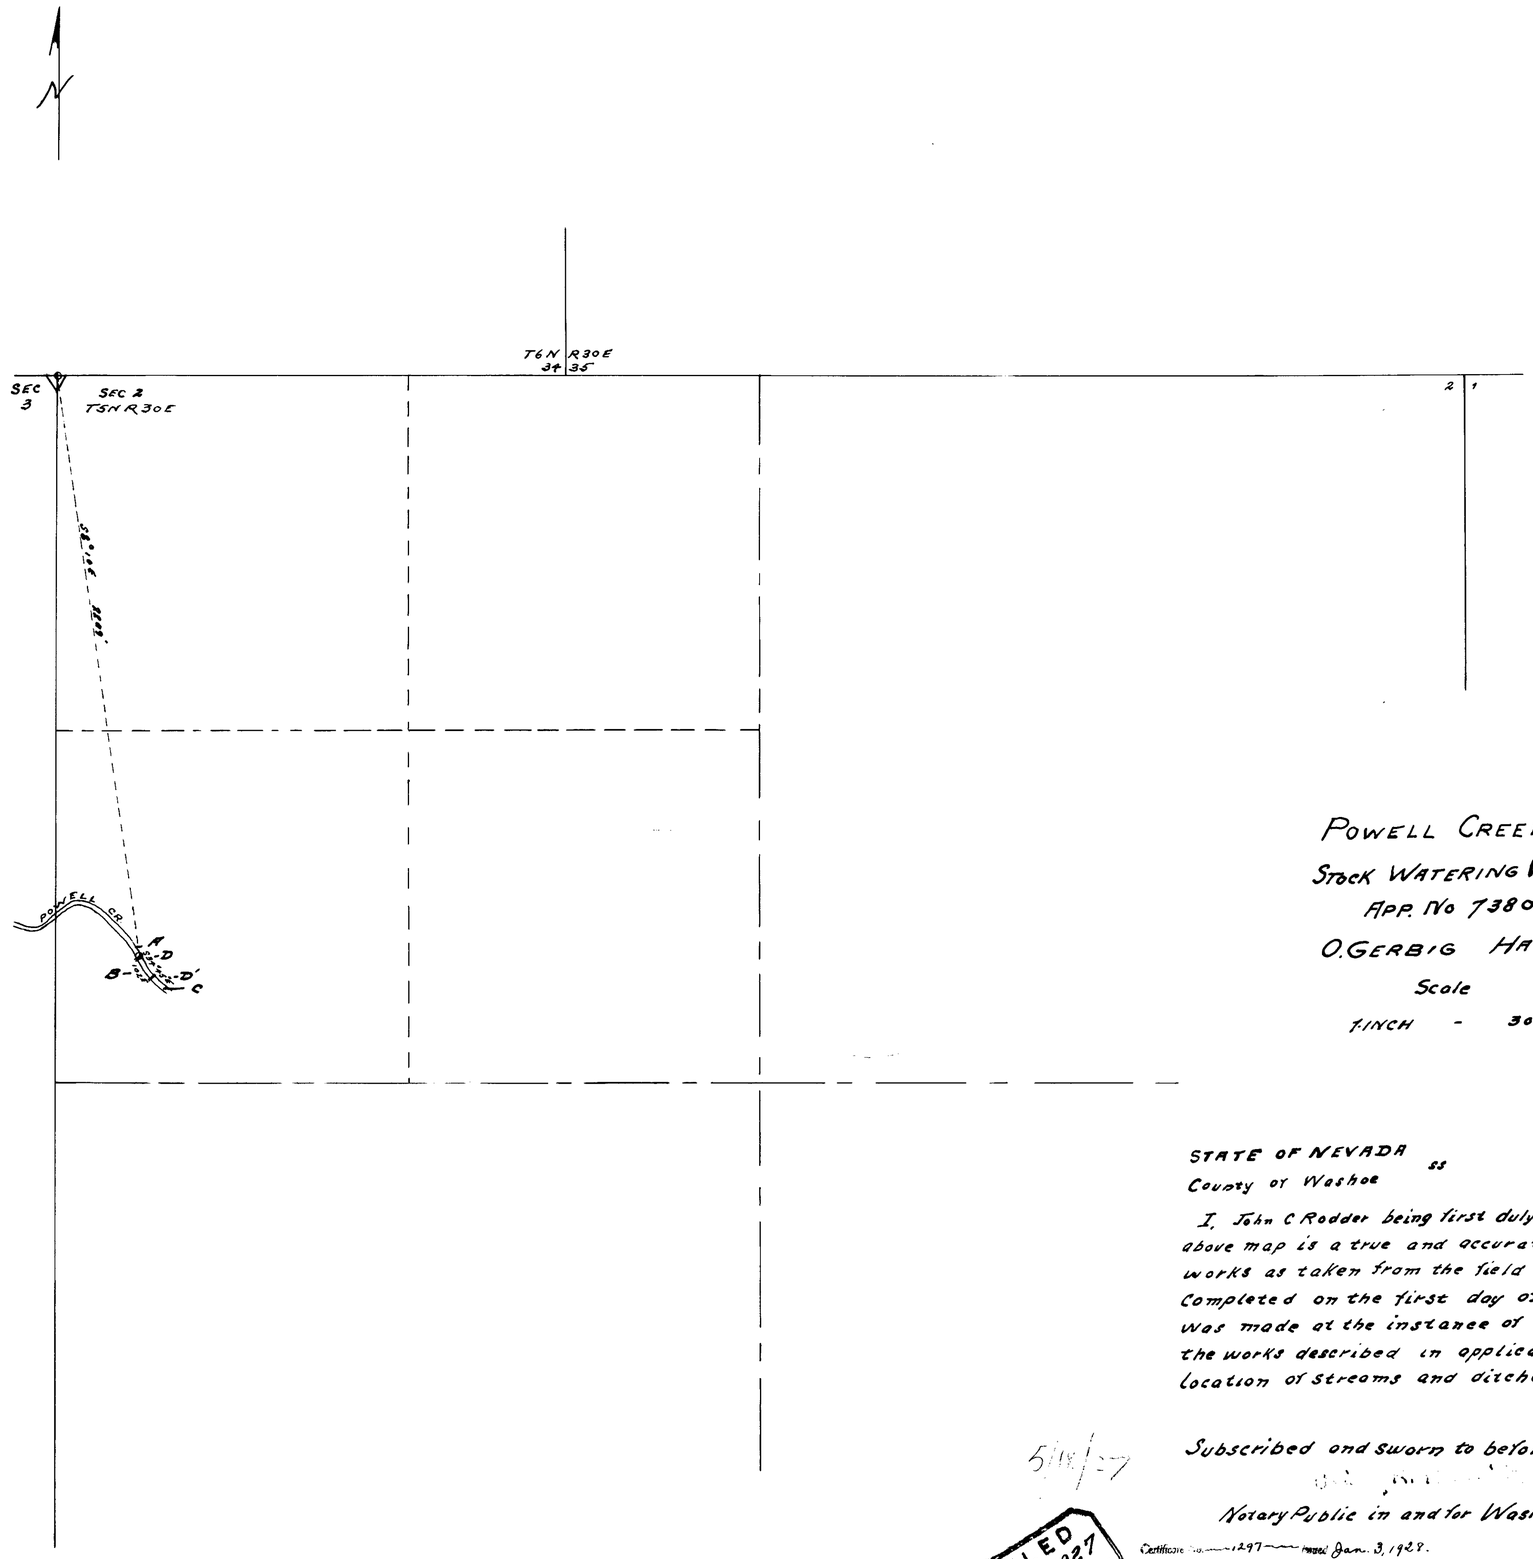

LEGEND

A- POND 20 x 90'

B- POND 20 x 95'

D-D'- 2 DAMS 4' x 25'

C- 2 TROUGHS 1° x 1° - 14'

POWELL CREEK

STOCK WATERING WORKS

APP. No 7380

O. GERBIG HAWTHORNE NEV.

Scale

1 INCH - 300 FT.

STATE OF NEVADA ss
County of Washoe

I, John C Rodder being first duly sworn, depose and say that the above map is a true and accurate plat of the stock watering works as taken from the field notes of a survey made by me Completed on the first day of May 1927 that such survey was made at the instance of O. Gerbig that the map represents the works described in application No 7380 together with the location of streams and ditches in the immeadite vicinity

John C Rodder SURVEYOR

Subscribed and sworn to before me this 13th day of May 1927

Notary Public in and for Washoe Co. Nevada.

Certificate No. 1297 issued Jan. 3, 1928.

5/18/27

FILED Aug. 5, 1927 STATE ENGINEER'S OFFICE

7380