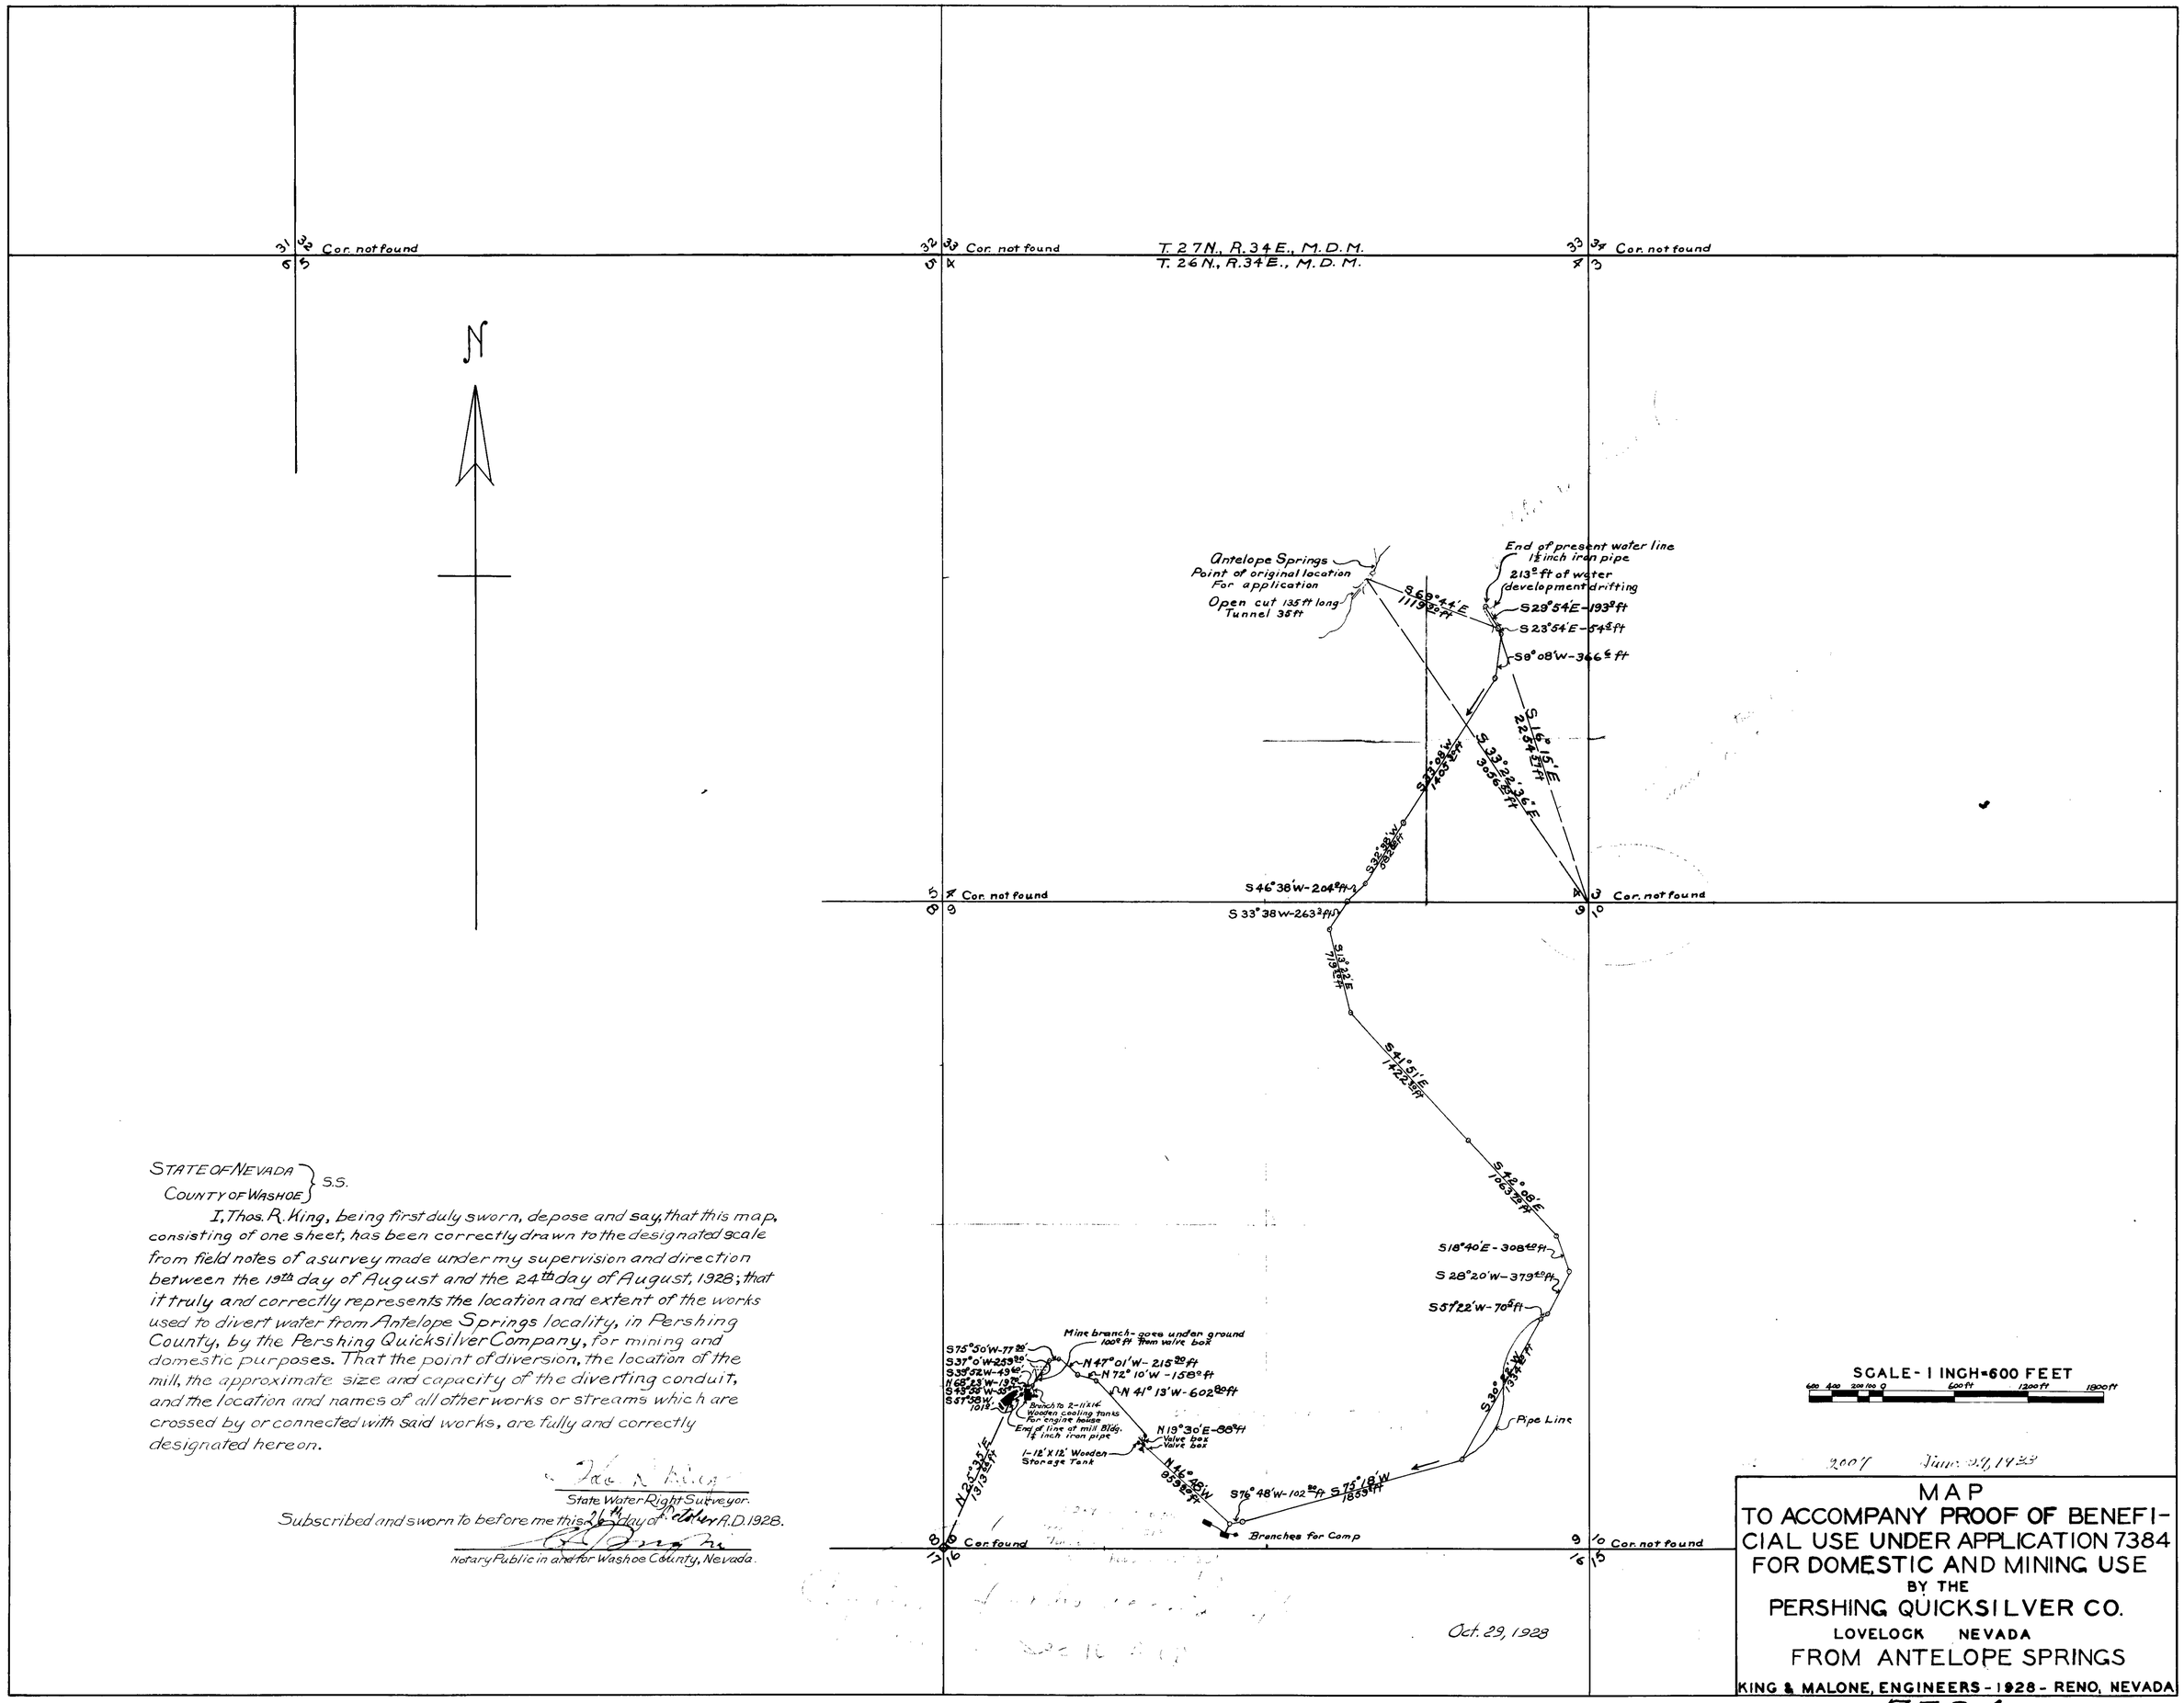

STATE OF NEVADA }
COUNTY OF WASHOE } S.S.

I, Thos. R. King, being first duly sworn, depose and say, that this map, consisting of one sheet, has been correctly drawn to the designated scale from field notes of a survey made under my supervision and direction between the 19th day of August and the 24th day of August, 1928; that it truly and correctly represents the location and extent of the works used to divert water from Antelope Springs locality, in Pershing County, by the Pershing Quicksilver Company, for mining and domestic purposes. That the point of diversion, the location of the mill, the approximate size and capacity of the diverting conduit, and the location and names of all other works or streams which are crossed by or connected with said works, are fully and correctly designated hereon.

Thos. R. King
State Water Right Surveyor.

Subscribed and sworn to before me this 26th day of October A.D. 1928.

Notary Public in and for Washoe County, Nevada.

2007 June 28, 1923

MAP
TO ACCOMPANY PROOF OF BENEFICIAL USE UNDER APPLICATION 7384 FOR DOMESTIC AND MINING USE
BY THE
PERSHING QUICKSILVER CO.
LOVELOCK NEVADA
FROM ANTELOPE SPRINGS

KING & MALONE, ENGINEERS - 1928 - RENO, NEVADA

JOB NO. 229 7384 FILE NO. C-44