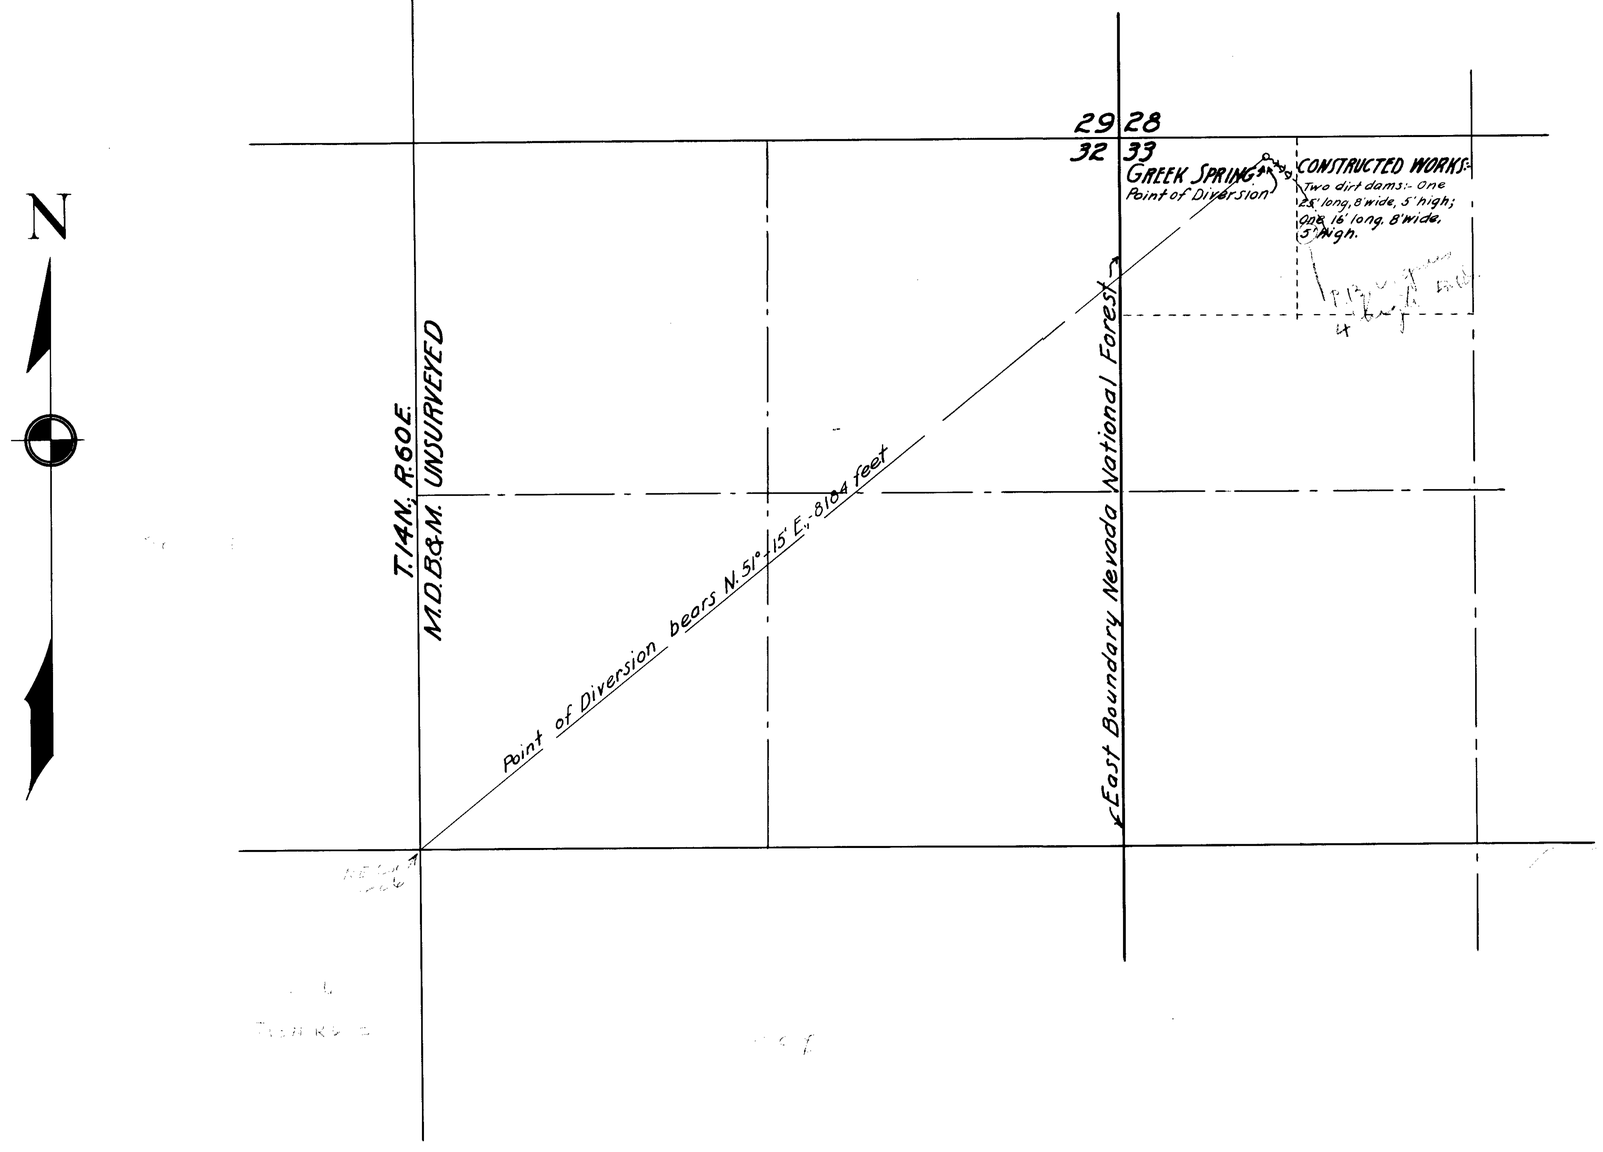

STATE OF NEVADA. } S.S.
COUNTY OF WHITE PINE.....

I, C.R. Townsend, being first duly sworn, depose and say that this map, consisting of one sheet, has been correctly drawn to the designated scale from field notes of a survey made by me on June 1, 1926; that it correctly represents the location and extent of the works used to divert water from Greek Spring in White Pine County, by Albert Williams for stockwatering purposes; that the point of diversion, the location and size of the diverting channel or other conduit, the place and manner of use, and the location and names of all other works or streams which are crossed by or connected with the said works, are fully and correctly designated thereon.

C.R. Townsend
STATE WATERRIGHT SURVEYOR.

Subscribed and sworn to before me this ....day of December, 1932.

no date time

NOTARY PUBLIC IN AND FOR WHITE PINE COUNTY, NEVADA.

SCALE: 1 IN. = 600 FT.

0 200 400 800 1000 2000 3000 FT.

December 5, 1932

MAP TO ACCOMPANY
PROOF OF BENEFICIAL USE
UNDER APPLICATION NO. 7390
FOR
STOCKWATERING
BY
ALBERT WILLIAMS
FROM
GREEK SPRING

7390