Section	Sub-division.	Township	Range	Cultivated Acreage.	Description of Culture.	Date of first Culture.
4	NW¼ NW¼	13 N.	70 E.	24.9 acres.	Corn -	

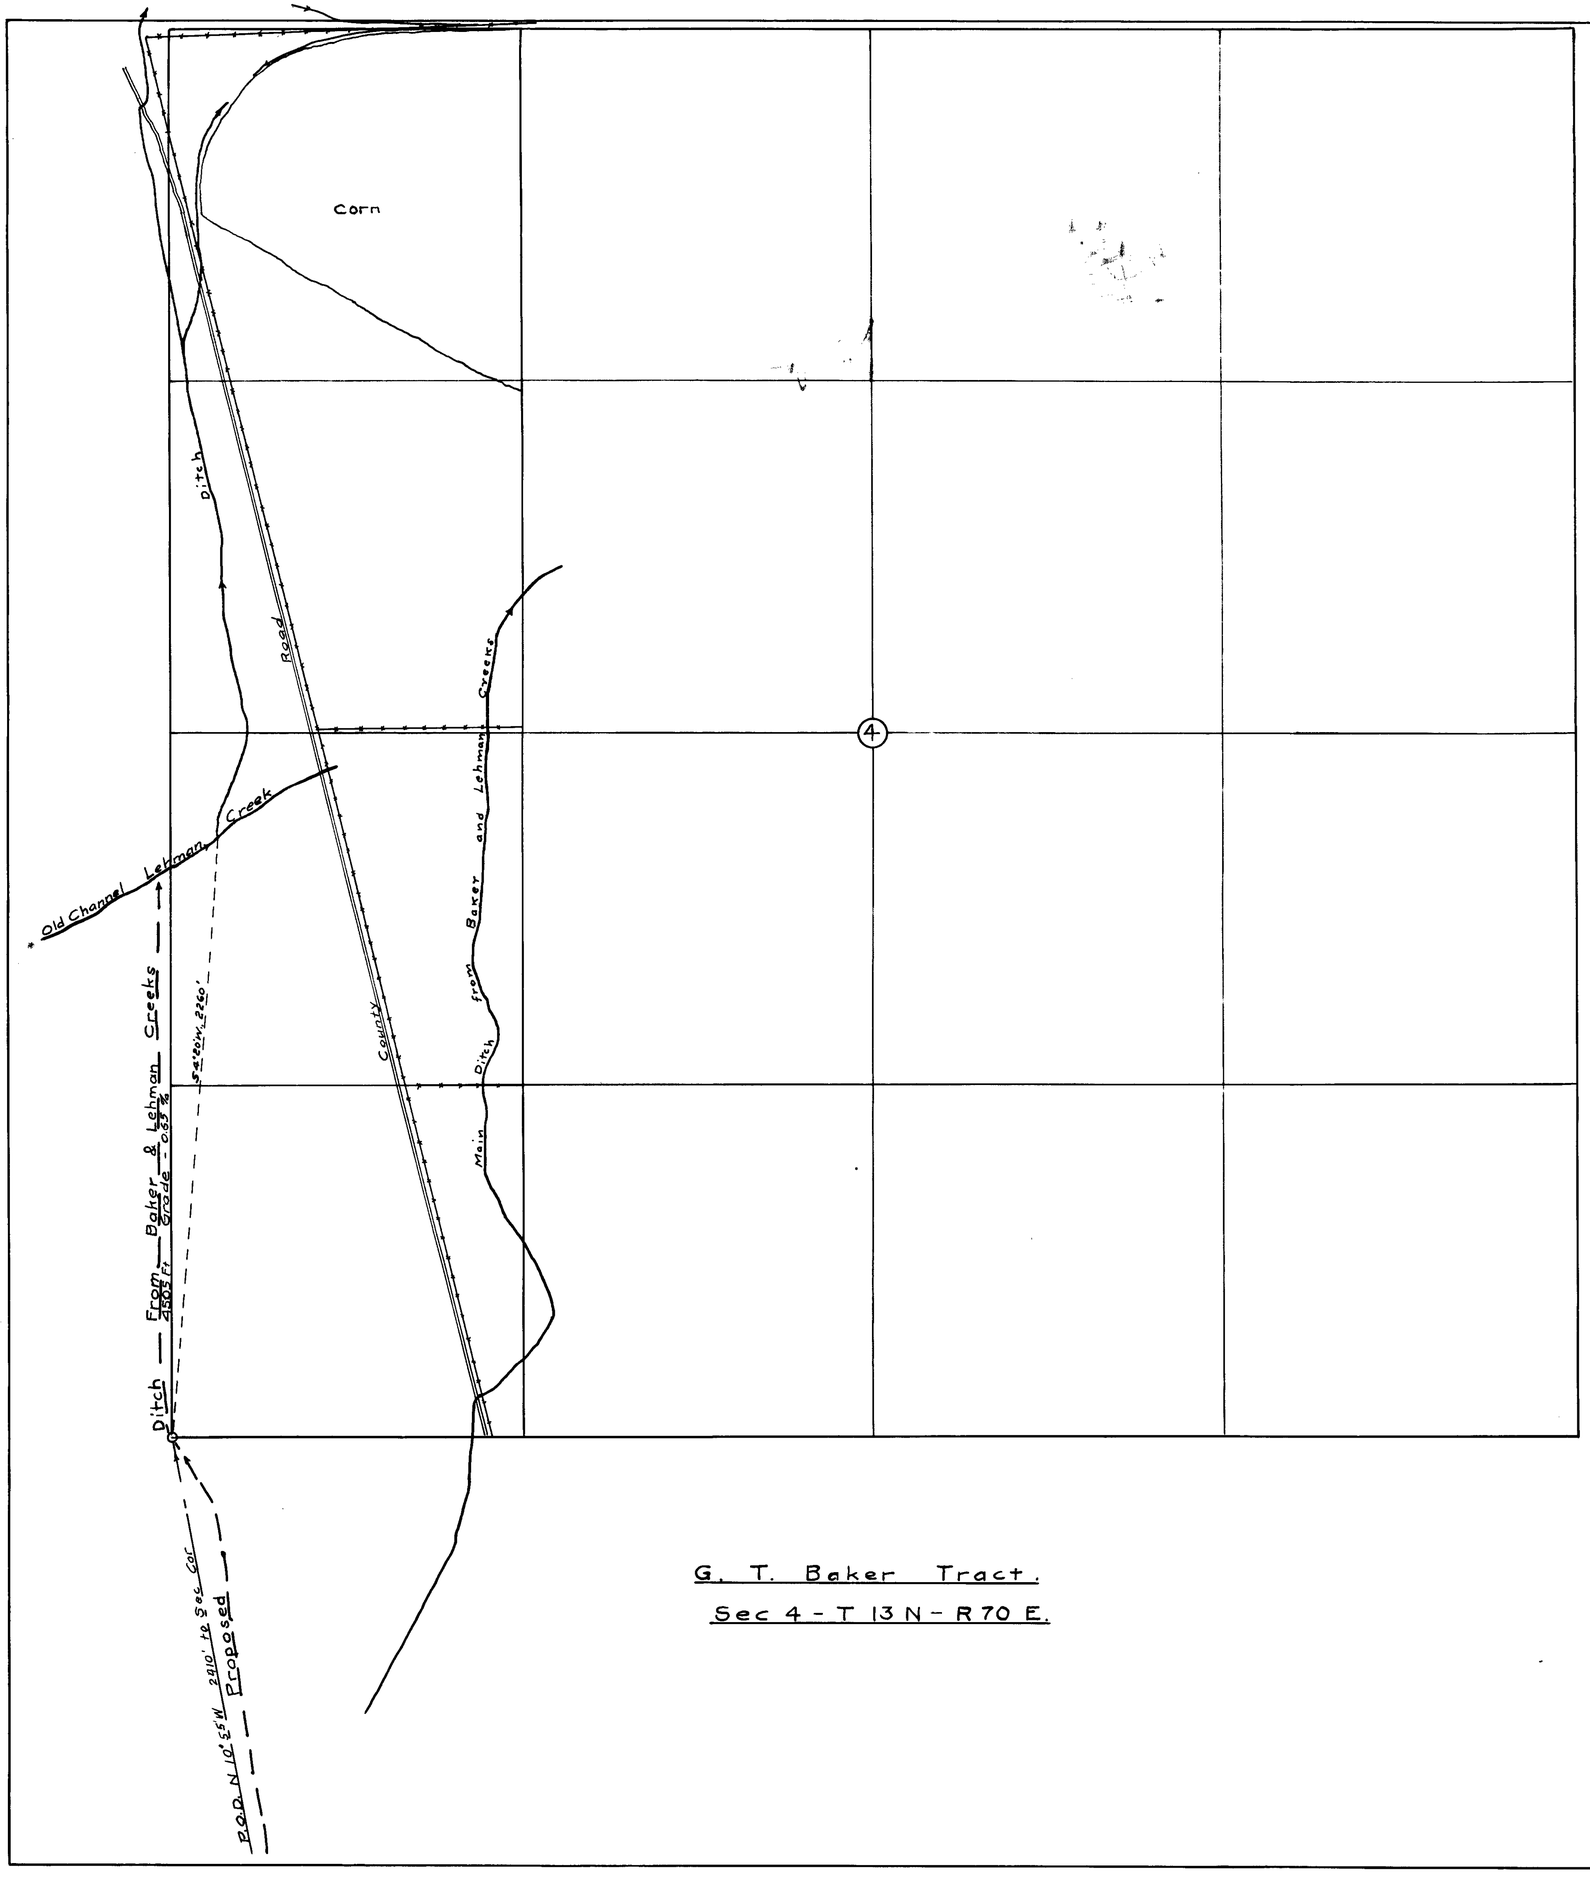

G. T. Baker Tract.

Sec 4 - T 13 N - R 70 E.

STATE OF NEVADA }
COUNTY OF WHITE PINE } S.S

I, F. W. MILLARD, being first duly sworn depose and say that the above map is a true and accurate plat of the lands irrigated by G. T. Baker, as taken from the field notes of a survey made under my supervision and direction completed on the 10th day of Sept 1925.

That the map and survey were made at the instance of G. T. Baker, owner of said lands, and that it truly represents the irrigated lands of said G. T. Baker.

F. W. Millard.
Surveyor.

Subscribed and sworn to before me this 14th day of October, 1925.

J. M. Lockhart
Notary Public in and for White Pine County, Nevada.

MAP
SHOWING LANDS IRRIGATED
By
G. T. BAKER.

Scale 1" = 300'

Ed. Millard & Son,
Ely, Nev.

FILED
OCT 15 1925
STATE ENGINEER'S OFFICE

7398