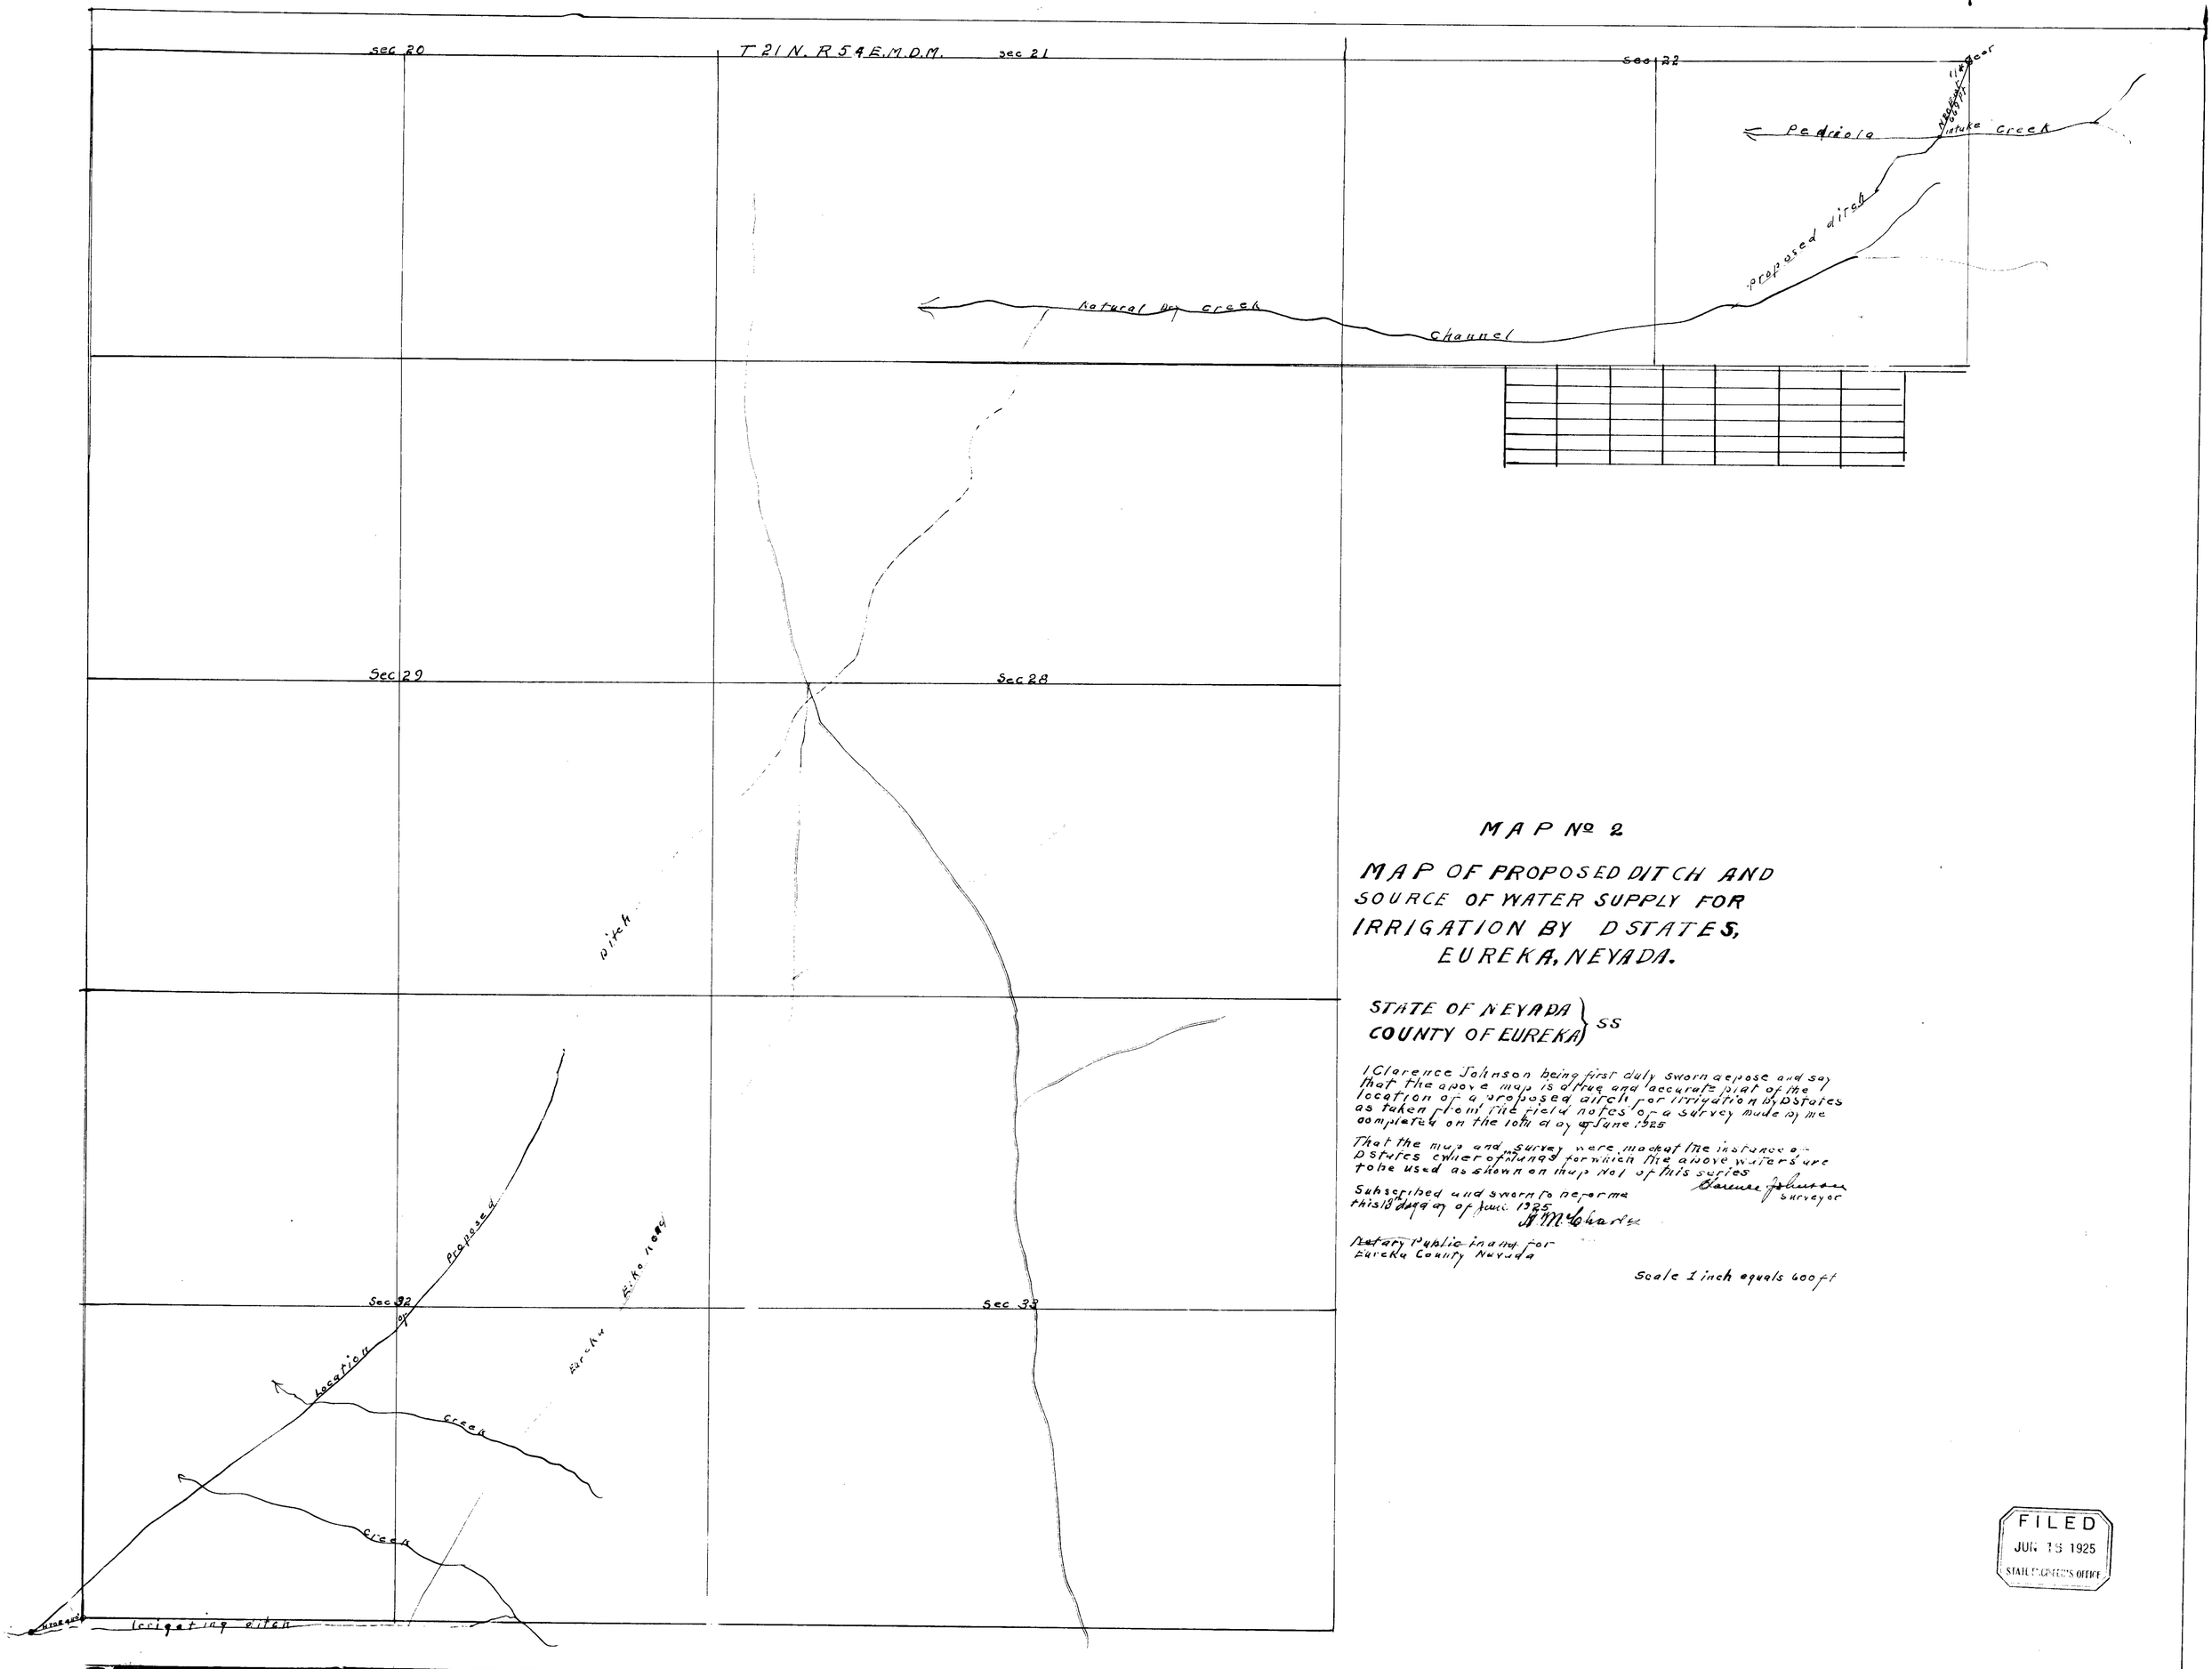

MAP Nº 2

MAP OF PROPOSED DITCH AND SOURCE OF WATER SUPPLY FOR IRRIGATION BY D STATES, EUREKA, NEVADA.

STATE OF NEVADA }
COUNTY OF EUREKA } SS

I Clarence Johnson being first duly sworn deepose and say that the above map is a true and accurate plat of the location of a proposed ditch for irrigation by D States as taken from the field notes of a survey made by me completed on the 10th day of June 1925

That the map and survey were made at the instance of D States owner of lands for which the above waters are to be used as shown on this map Nol of this series

Clarence Johnson
Surveyor

Subscribed and sworn to before me this 15th day of June 1925
A M Charles

Notary Public in and for Eureka County Nevada

Scale 1 inch equals 600 ft

FILED
JUN 15 1925
STATE ENGINEER'S OFFICE

7399