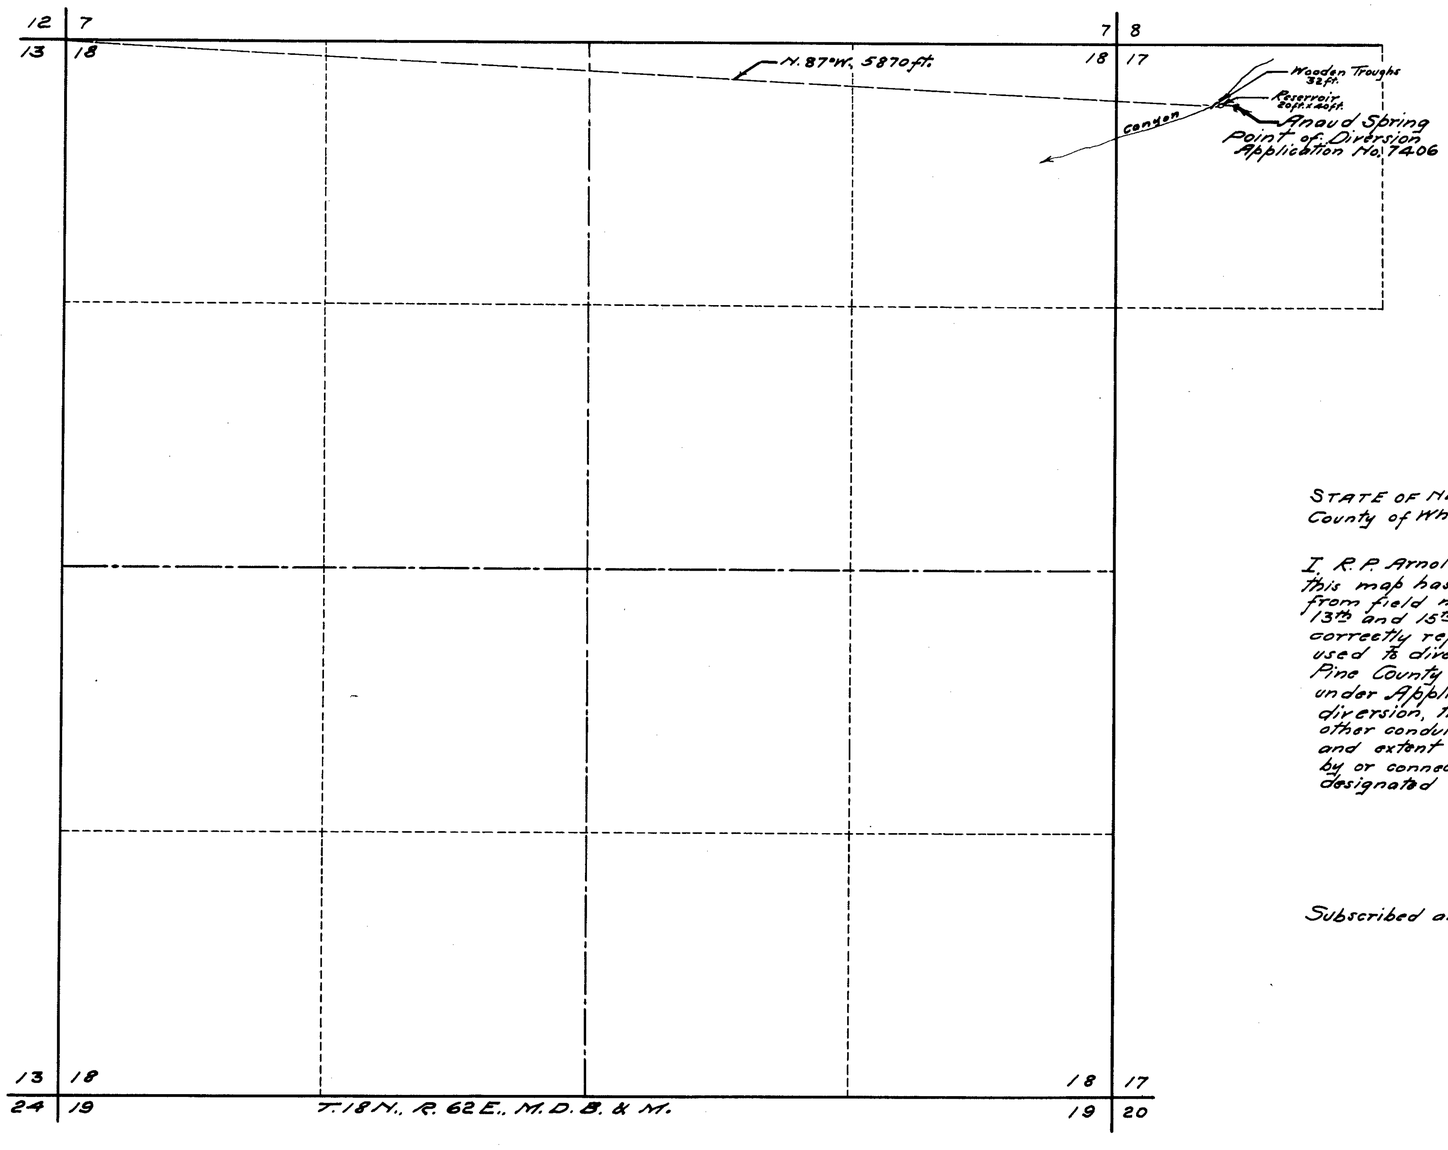

STATE OF NEVADA. }
County of White Pine } ss.

I, R. P. Arnold, being first duly sworn, depose and say that this map has been correctly drawn to the designated scale from field notes of a survey made by me between the 13th and 15th days of June, 1925; that it truly and correctly represents the location and extent of the works used to divert water from Anaud Spring in White Pine County by Bertram Paris for stockwatering purposes under Application No. 7406. That the point of diversion, the location and size of the diverting channel or other conduit, the place and manner of use, the location and extent of all other works or streams which are crossed by or connected with the said works, are fully and correctly designated thereon.

R. P. Arnold
State Water Right Surveyor.

Subscribed and sworn to before me, this 27th day of December, 1928.

Gladys McKeenan
Notary Public in and for White Pine County, Nevada.

0 500 1000 2000
Scale 1 in. = 400 ft.

Cabinet No. — 1517 — Dec. 21, 1929

FILED
Jan. 18, 1929
STATE ENGINEER'S OFFICE

MAP TO ACCOMPANY
PROOF OF BENEFICIAL USE
UNDER APPLICATION NO. 7406.
FOR STOCKWATERING
BY BERTRAM PARIS
FROM ANAUD SPRING
Surveyed by R. P. Arnold, Ely, Nevada.

7406