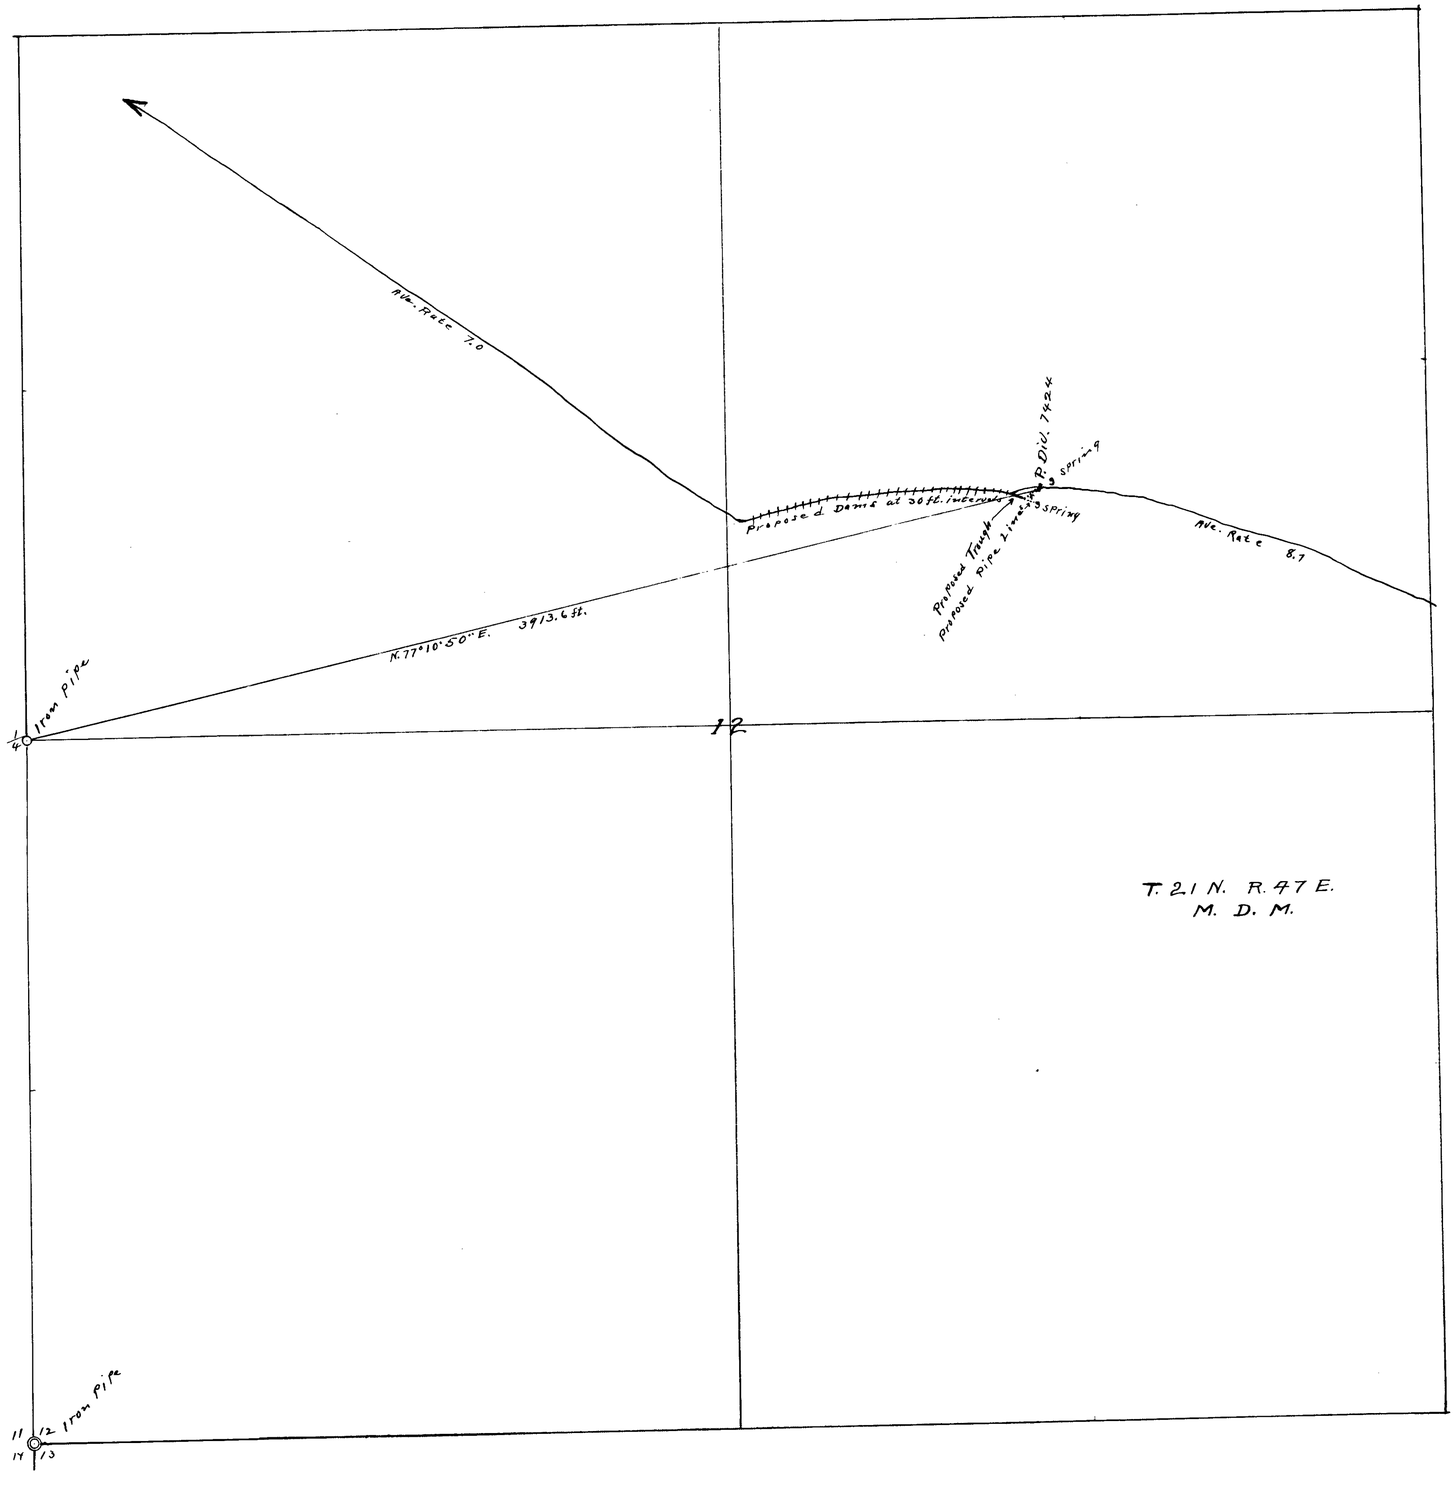

STATE OF NEVADA
COUNTY OF LANDER ss

I, O. P. Adams being first duly sworn depose and say that the accompanying map is a a true and correct copy of the proposed works of John Hick ison, under Amended Application No 7424, as taken from the field notes of a survey made by me and completed on the 8th day of August 1925.

That the map and survey were made at the instance of John Hick ison, and that it truly represents the proposed works of John Hick ison, under Amended Application No 7424.

O. P. Adams
Surveyor.

Subscribed and sworn to before me this [illegible] day of November, 1925.

[illegible]

Notary Public in and for Lander County, Nev.

M A P

AMENDED APPLICATION No 7424
SHOWING PROPOSED WORKS OF
JOHN HICK I SON WHOSE ADDRESS
IS AUSTIN, NEVADA.
THE SOURCE OF WATER BEING
FROM ~~HICK I SON~~ — Cottonwood — SPRINGS.

SCALE
300 FT. TO ONE INCH.

Note:
Error in spelling corrected to read John Hickison instead of John Hickerson.
Jan. 4th 1926.
O. P. Adams
Wm. A. Marshall

FILED
May 20, 1927
STATE ENGINEER

Certificate No 1299 Jan. 3, 1928

7424