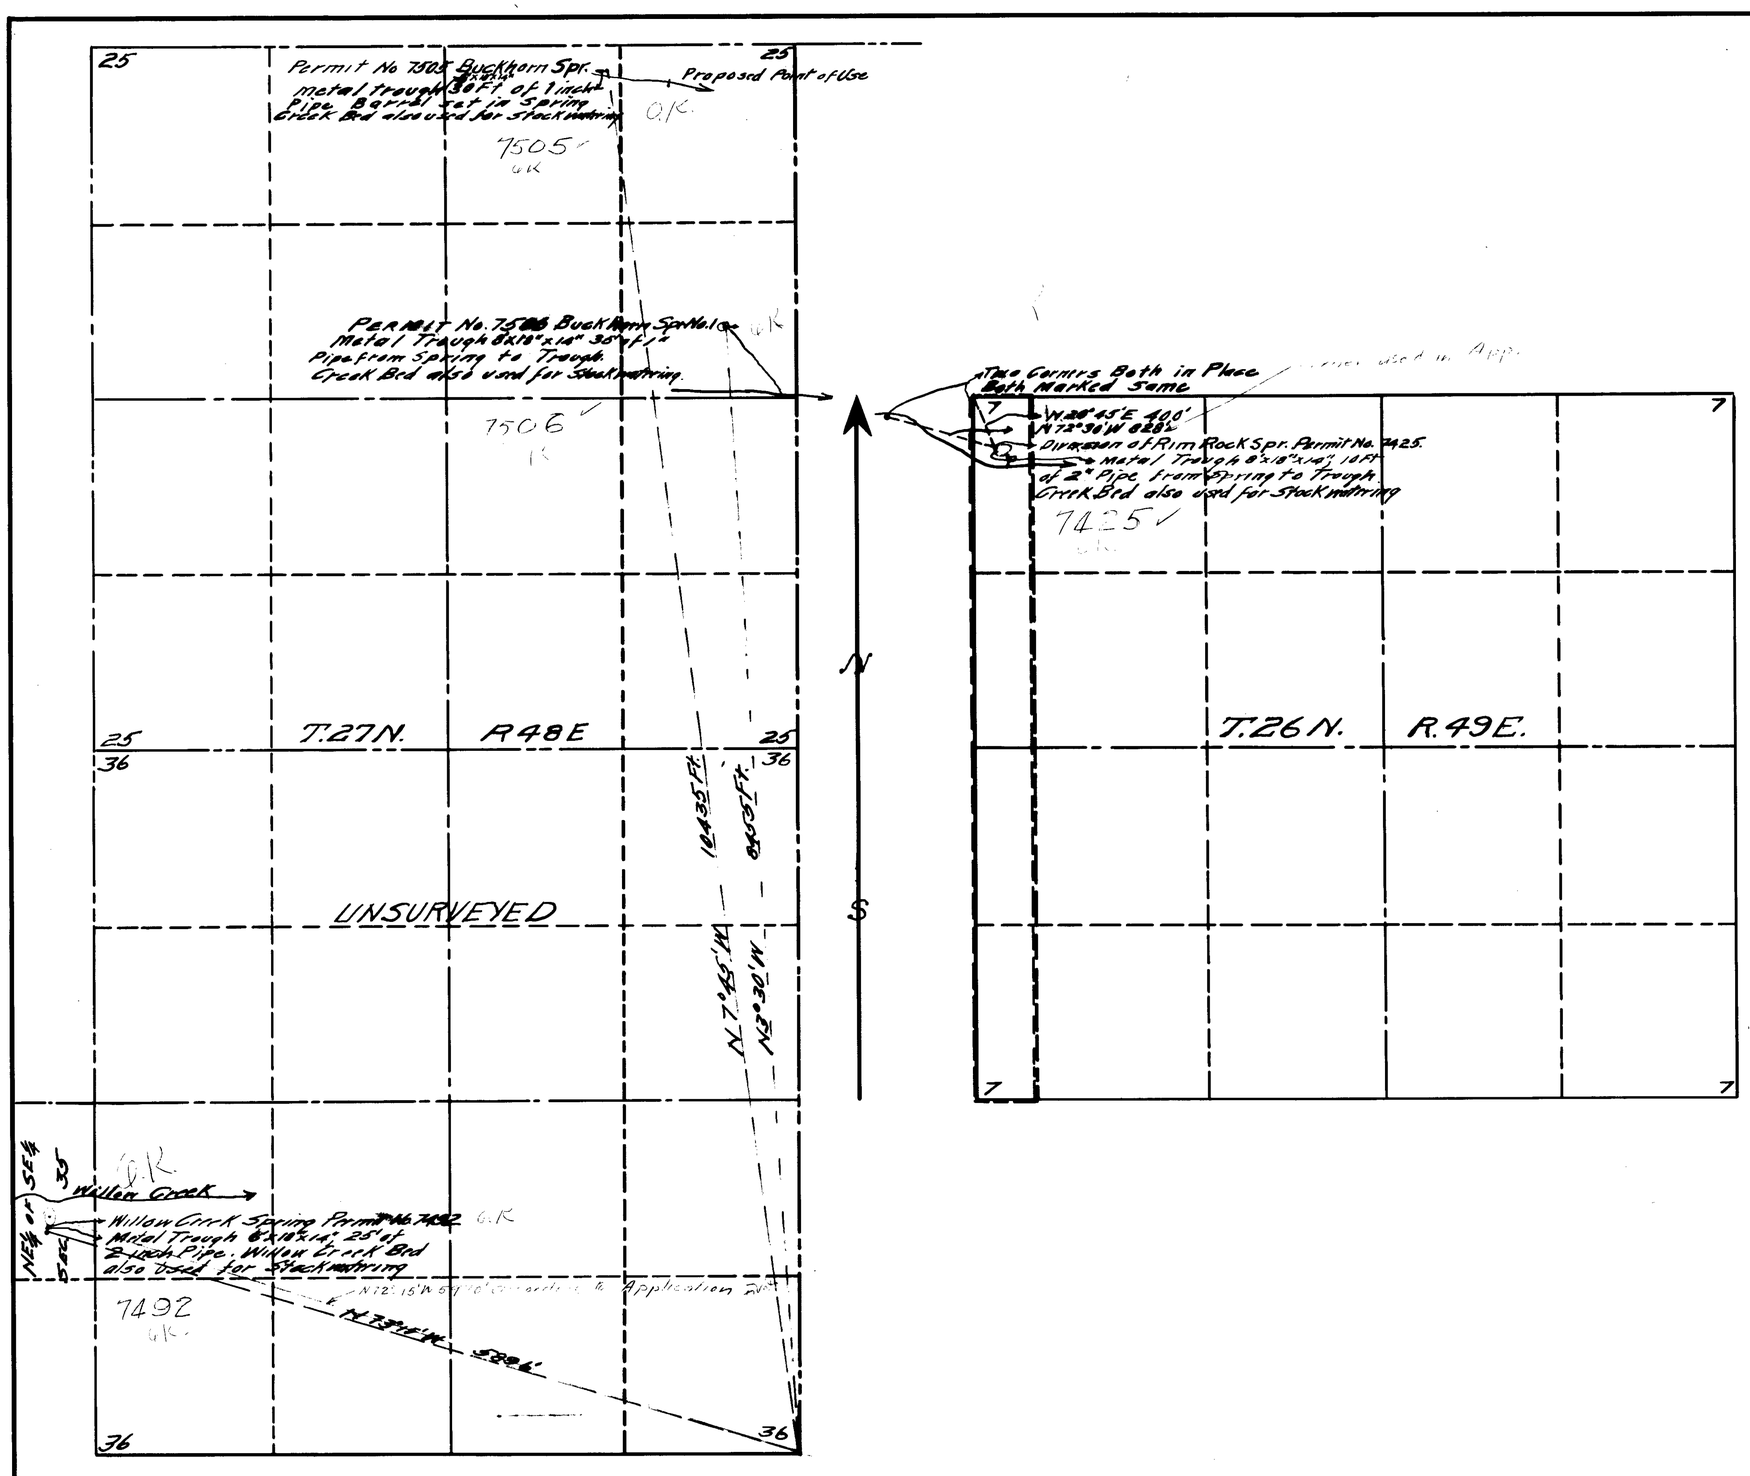

STATE OF NEVADA }
COUNTY OF ELKO } ss

I, W.H. Settelmeyer, being first duly sworn deposes and say that this map has been correctly drawn to the designated scale from field notes of a survey made by me between July 1st 1925 and November 12th 1928; that it truly and correctly represents the location and extent of the works used to divert water from springs in Eureka County By Flora Dean Hobart for stockwatering purposes under applications Nos. 7425, 7492, 7505, 7506. That the point of diversion, manner of use and the location and names of all other streams or works which are crossed by or connected with said works are fully and correctly designated thereon.

W.H. Settelmeyer
State Water Right Surveyor.

Subscribed and sworn to before me this 1st day of April 1931
Peggy O'Neil
Notary Public in and for Elko Co. Nevada

Scale 1" = 600'

1733 issued,

1724 issued Nov. 30, 1931

1732 issued Nov. 30, 1931

1733 issued Nov. 30, 1931

FILED
August 5, 1931
STATE ENGINEER

MAP
TO ACCOMPANY PROOFS OF
BENEFICIAL USE UNDER APPLICATIONS
Nos. 7425, 7492, 7505, 7506
FOR STOCKWATERING BY
FLORA DEAN HOBART FROM SPRINGS

Place in 7425-7492-7505-7506