Field No.	Section	Sub-Division	Township	Range	Cultivated Acreage	Description of Culture	Date of 1st Culture.
1	8 & 9	[illegible]	9N	29E	0.9 Acre	Alfalfa Barley	
2	8	SE¼ of SE¼	"	"	0.5 "	Alfalfa Barley	
3	8	SE¼ of SE¼	"	"	0.8 "	Barley	
4	8	SE¼ of SE¼	"	"	0.2 "	Barley	
5	8	SW¼ of SE¼	"	"	0.5 "	Barley	
6	8	SW¼ of SE¼	"	"	0.25 "	Barley	

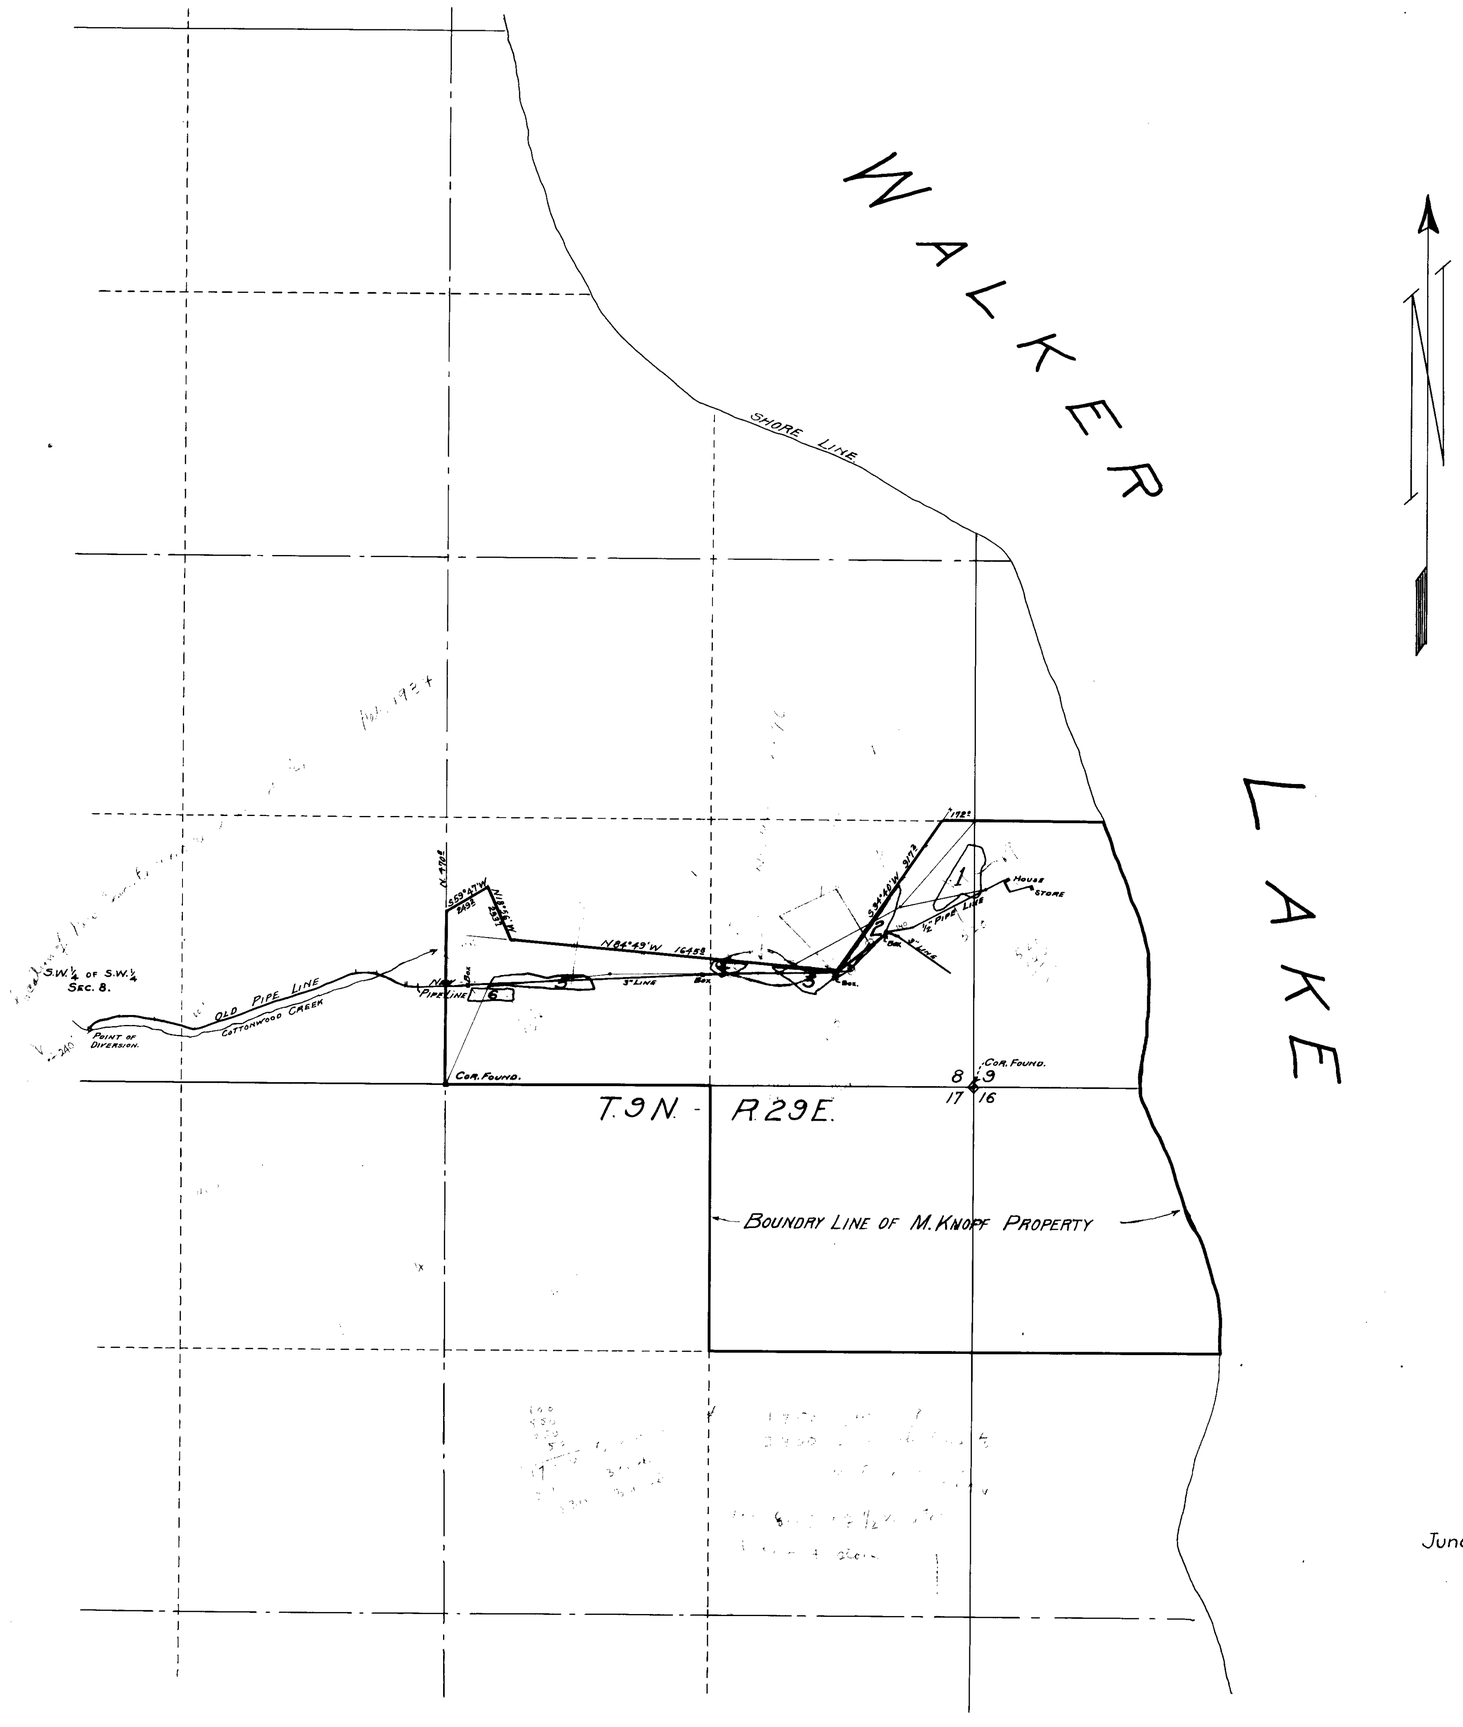

State of Nevada }
County of Mineral } ss.

I, L. B. Spencer, being first duly sworn, depose and say that this map has been correctly drawn to the designated scale from the field notes of a survey made by me the 16th day of June, 1930; that it truly and correctly represents the location and extent of the works used to divert water from Cottonwood Creek, in Mineral County, by Michael Knopf, for irrigation purposes under Application No. 7430. That the point of diversion, the location, size and grades of the pipe line, the location and extent of lands owned or controlled by the applicant upon which water applied for under Application No. 7430 is used, together with the area and kind of culture in each 40 Acre subdivision, and the location and names of all other works or streams which are crossed by or connected with said works are fully and correctly designated thereon.

L. B. Spencer
State Water-Right Surveyor.

Subscribed and sworn to before me this 28th day of June, 1930.

J. J. Connelly
Notary Public in and for
Mineral County, Nevada.

SCALE IN FEET.
0 400 800 1200 1600

June 30, 1930

1474 December 7, 1932.

MAP

TO ACCOMPANY PROOF OF BENEFICIAL USE UNDER APPLICATION No. 7430 FOR IRRIGATION BY MICHAEL KNOPF FROM COTTONWOOD CREEK.

SCALE 1" = 400 ft.

SURVEYED BY
L. B. SPENCER
STATE WATER-RIGHT SURVR
MINA, NEVADA.

9785 Place in 7430