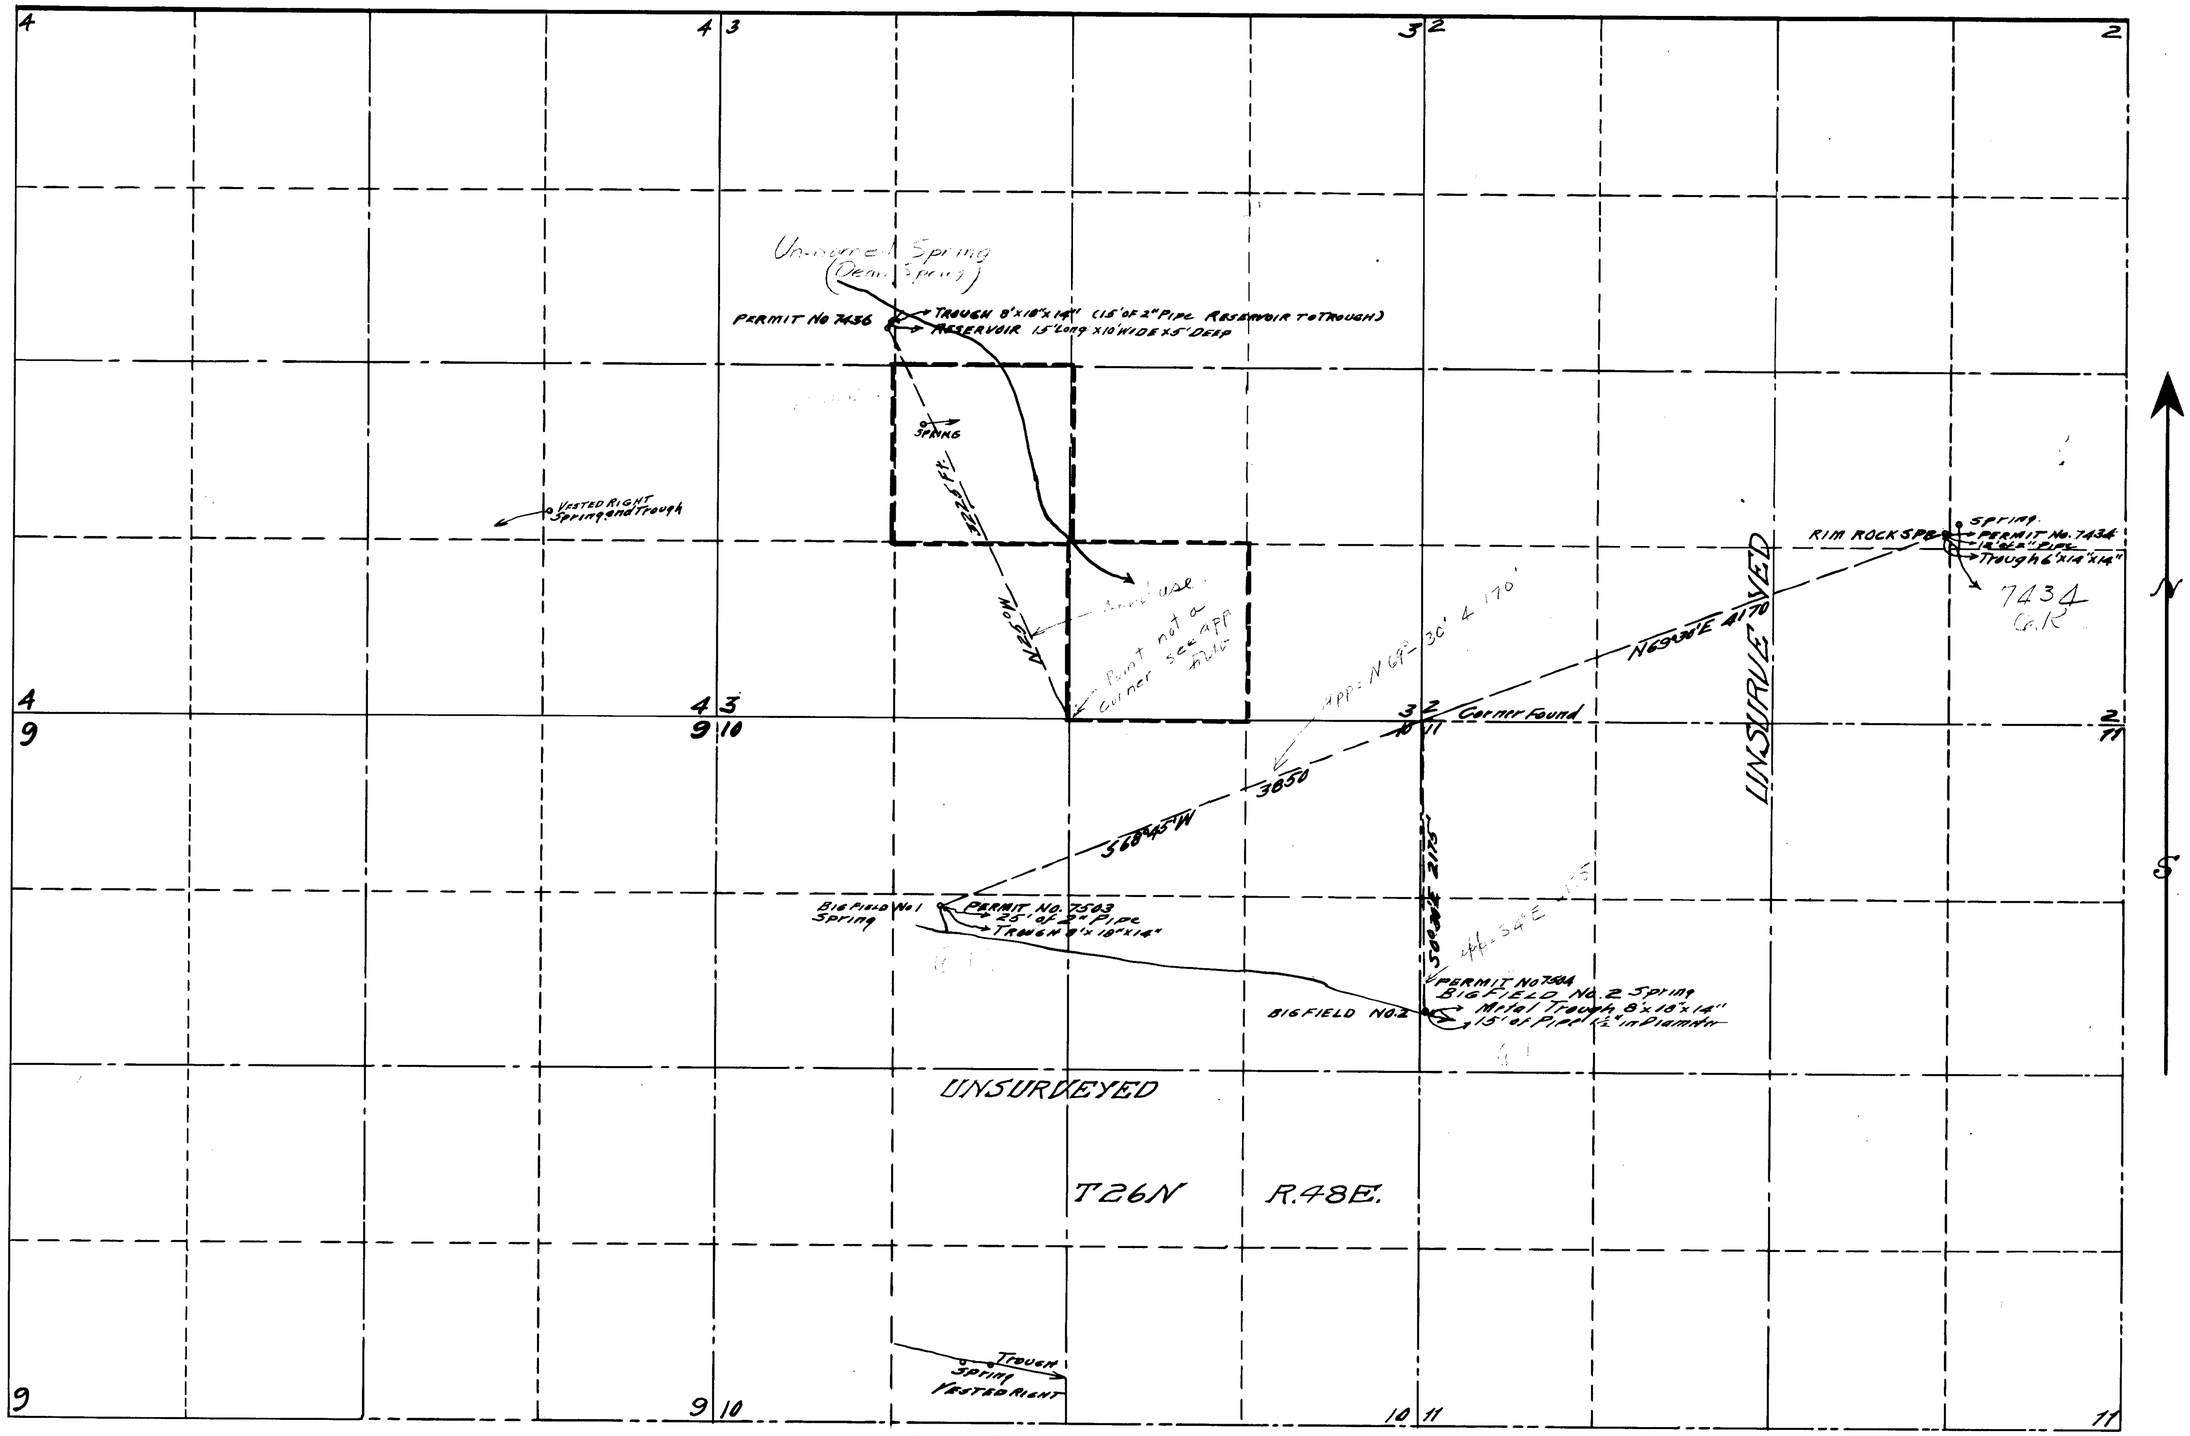

STATE OF NEVADA }
COUNTY OF ELKO } SS

I, W.H. Settelmeyer, being first duly sworn deposes and say that this map has been correctly drawn to the designated scale from field notes of a survey made by me between July 1st 1925 and November 12th 1926; that it truly and correctly represents the location and extent of the works used to divert water from springs in Eureka County by Flora Dean Hobart for stockwatering purposes under applications Nos 7434, 7436, 7503, 7504, that the point of diversion, manner of use, and the location and names of all other streams or works which are crossed by or connected with said works are fully and correctly designated thereon.

W.H. Settelmeyer
STATE WATER RIGHT SURVEYOR

Subscribed and sworn to before me this 28th day of November 1931

Peggy O'Neil
Notary Public in and for Elko Co, Nevada.

1724

1725 Nov. 30, 1931

1730 Nov. 30, 1931

1731 Nov. 30, 1931

August 5, 1931

Scale 1" = 600

MAP
TO ACCOMPANY PROOFS OF BENEFICIAL USE UNDER APPLICATIONS NOS. 7434, 7436, 7503, 7504 FOR STOCKWATERING BY FLORA DEAN HOBART, FROM SPRINGS

Place in 7434-7436-7503-7504